






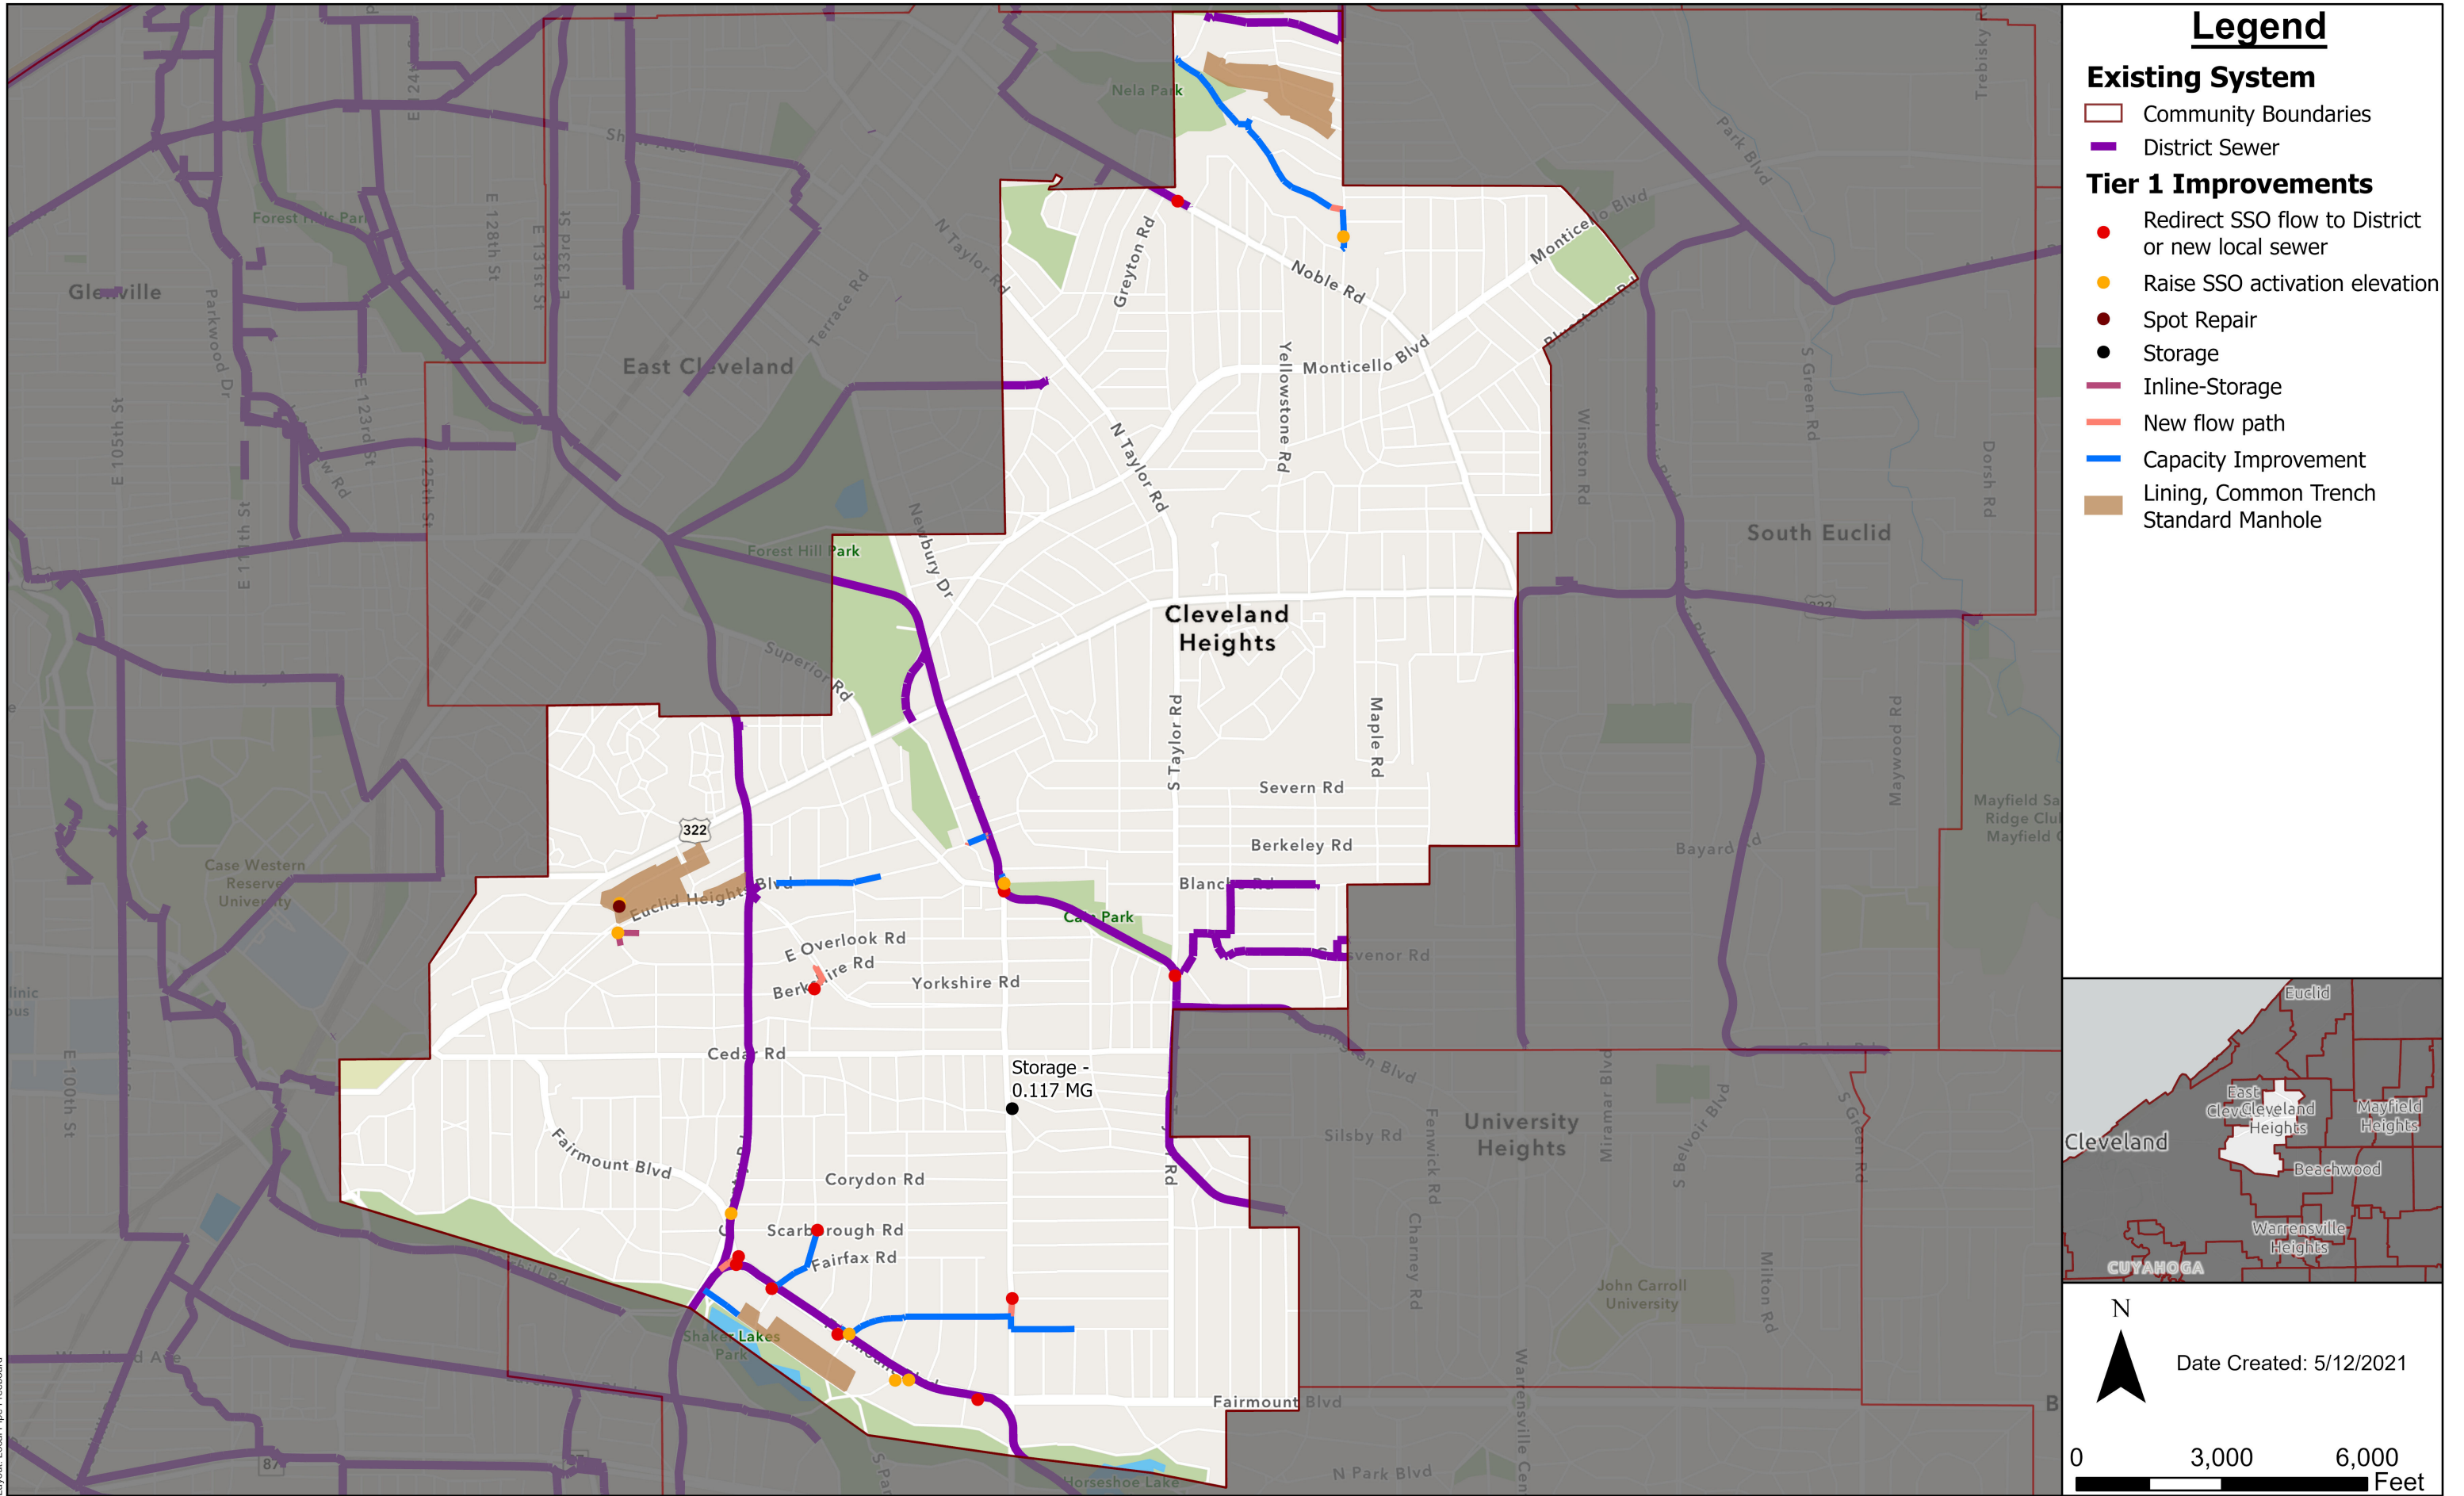

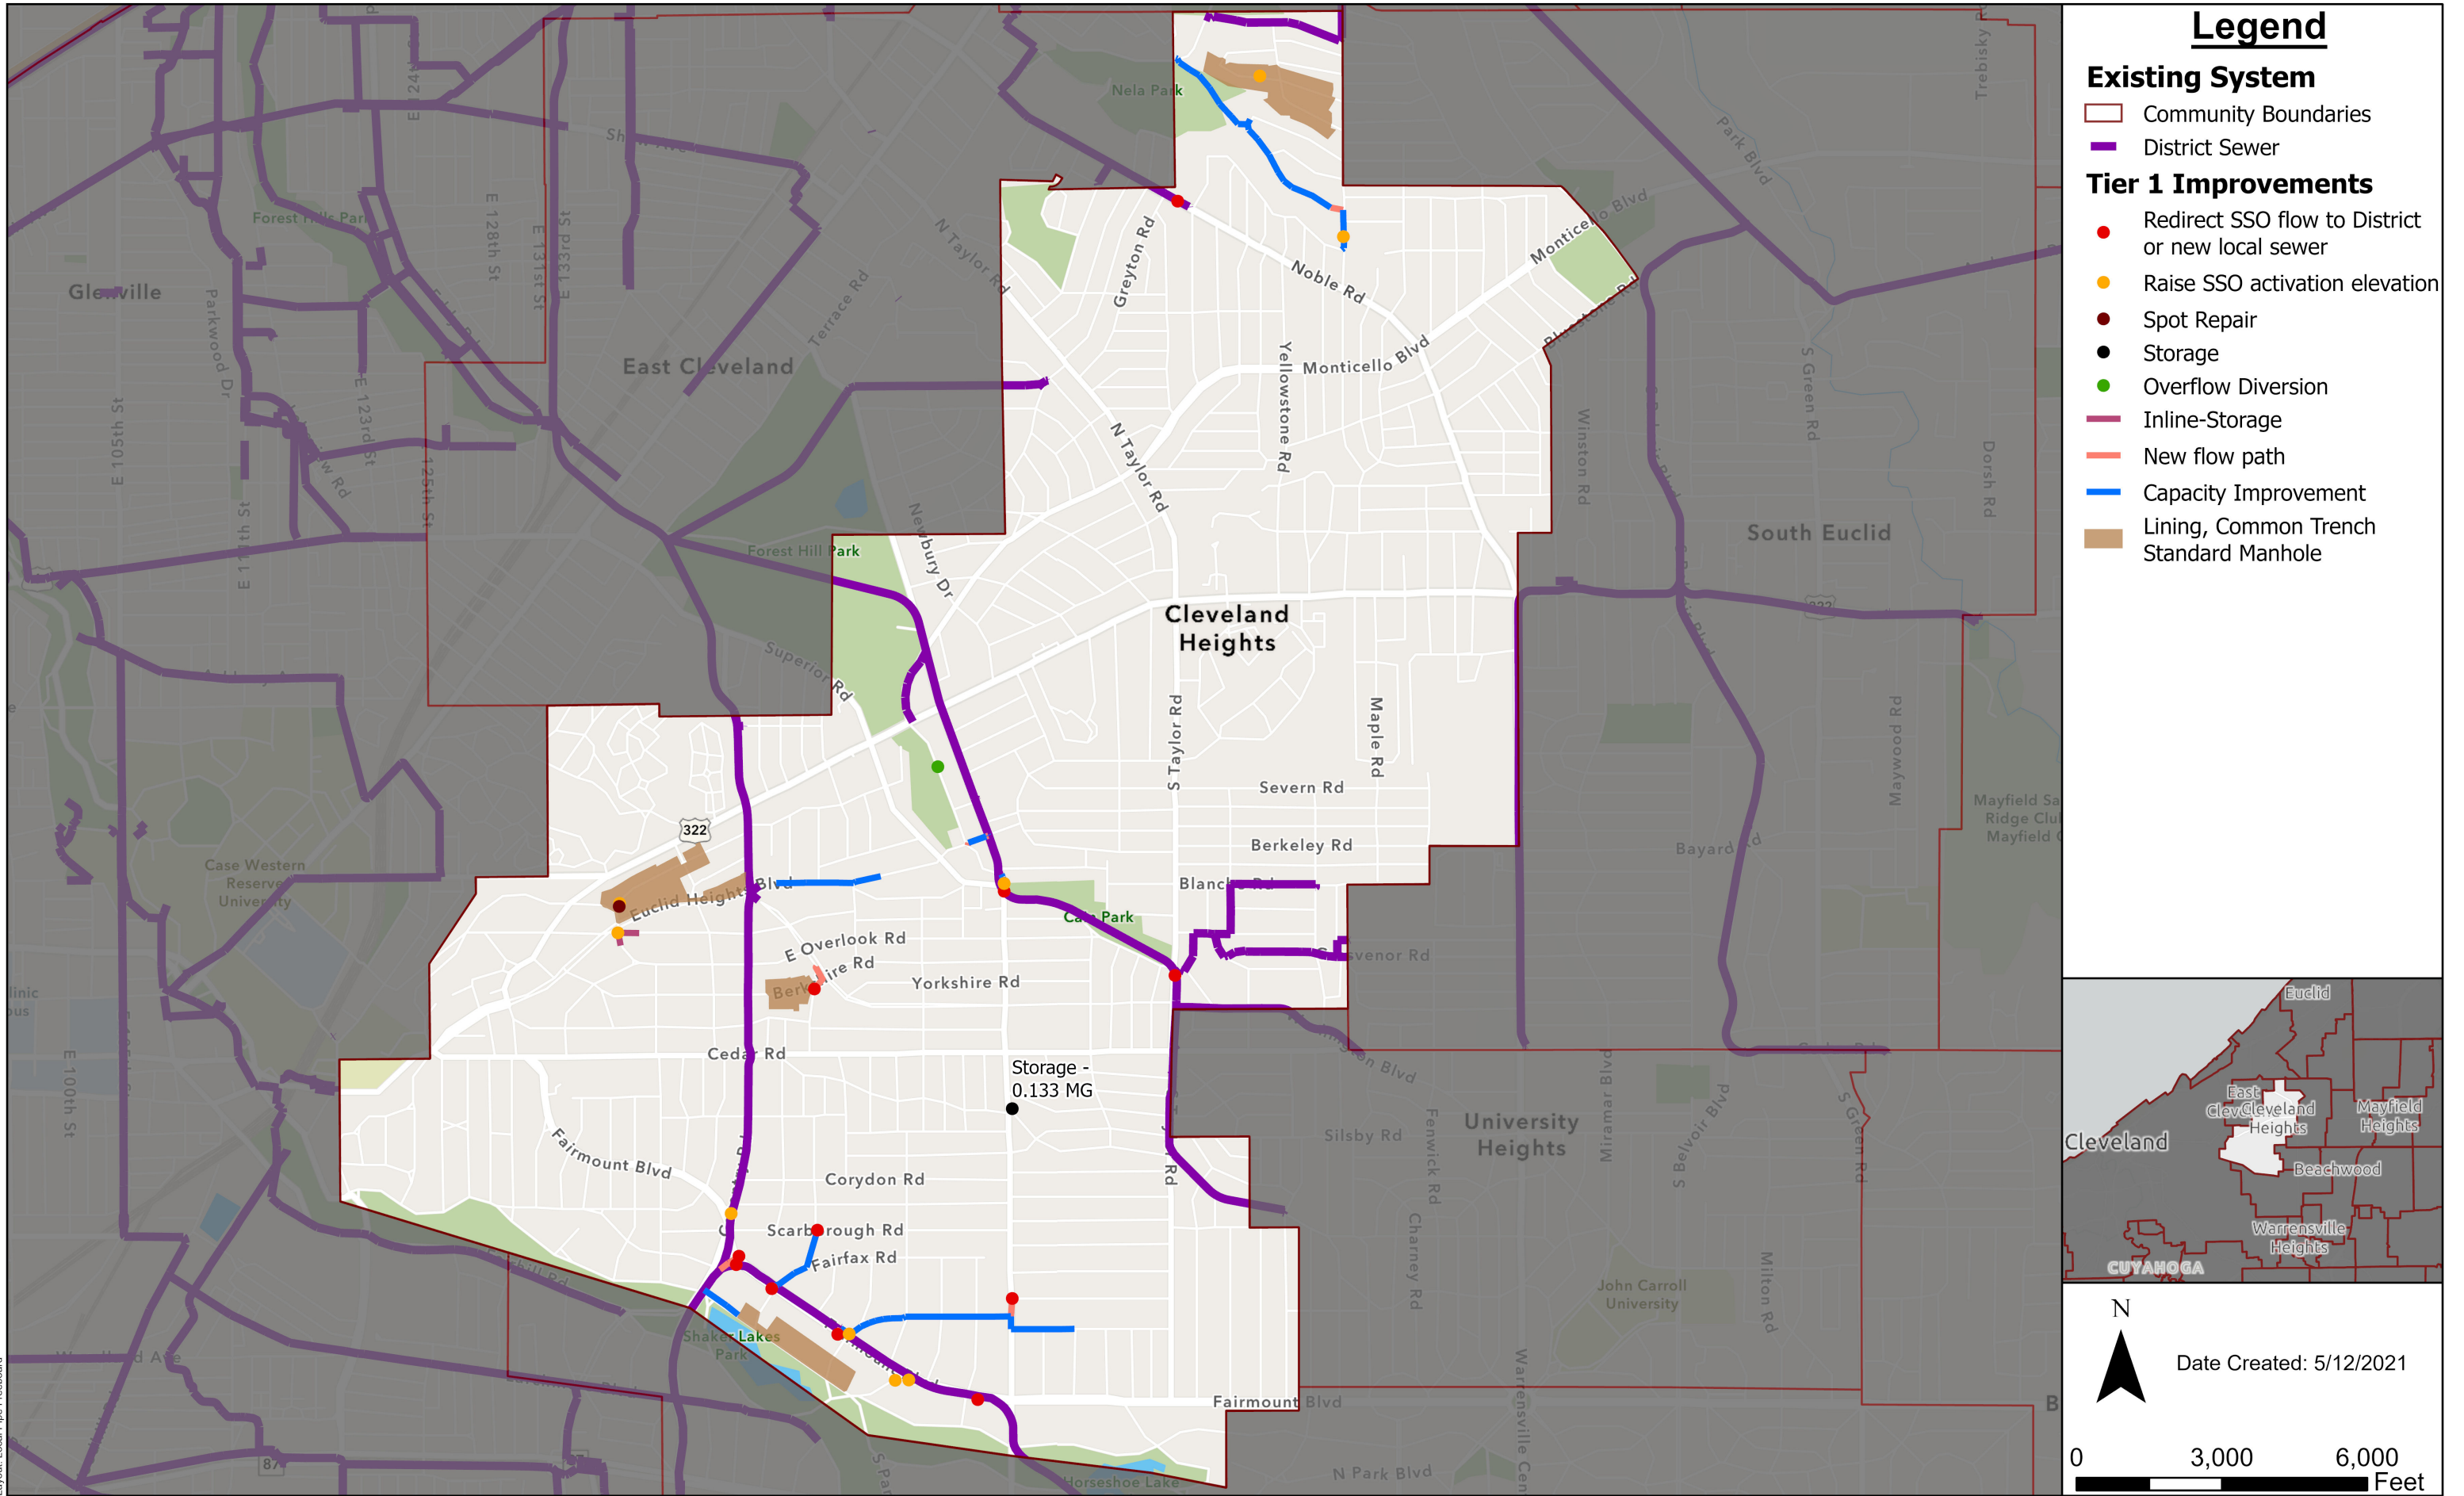


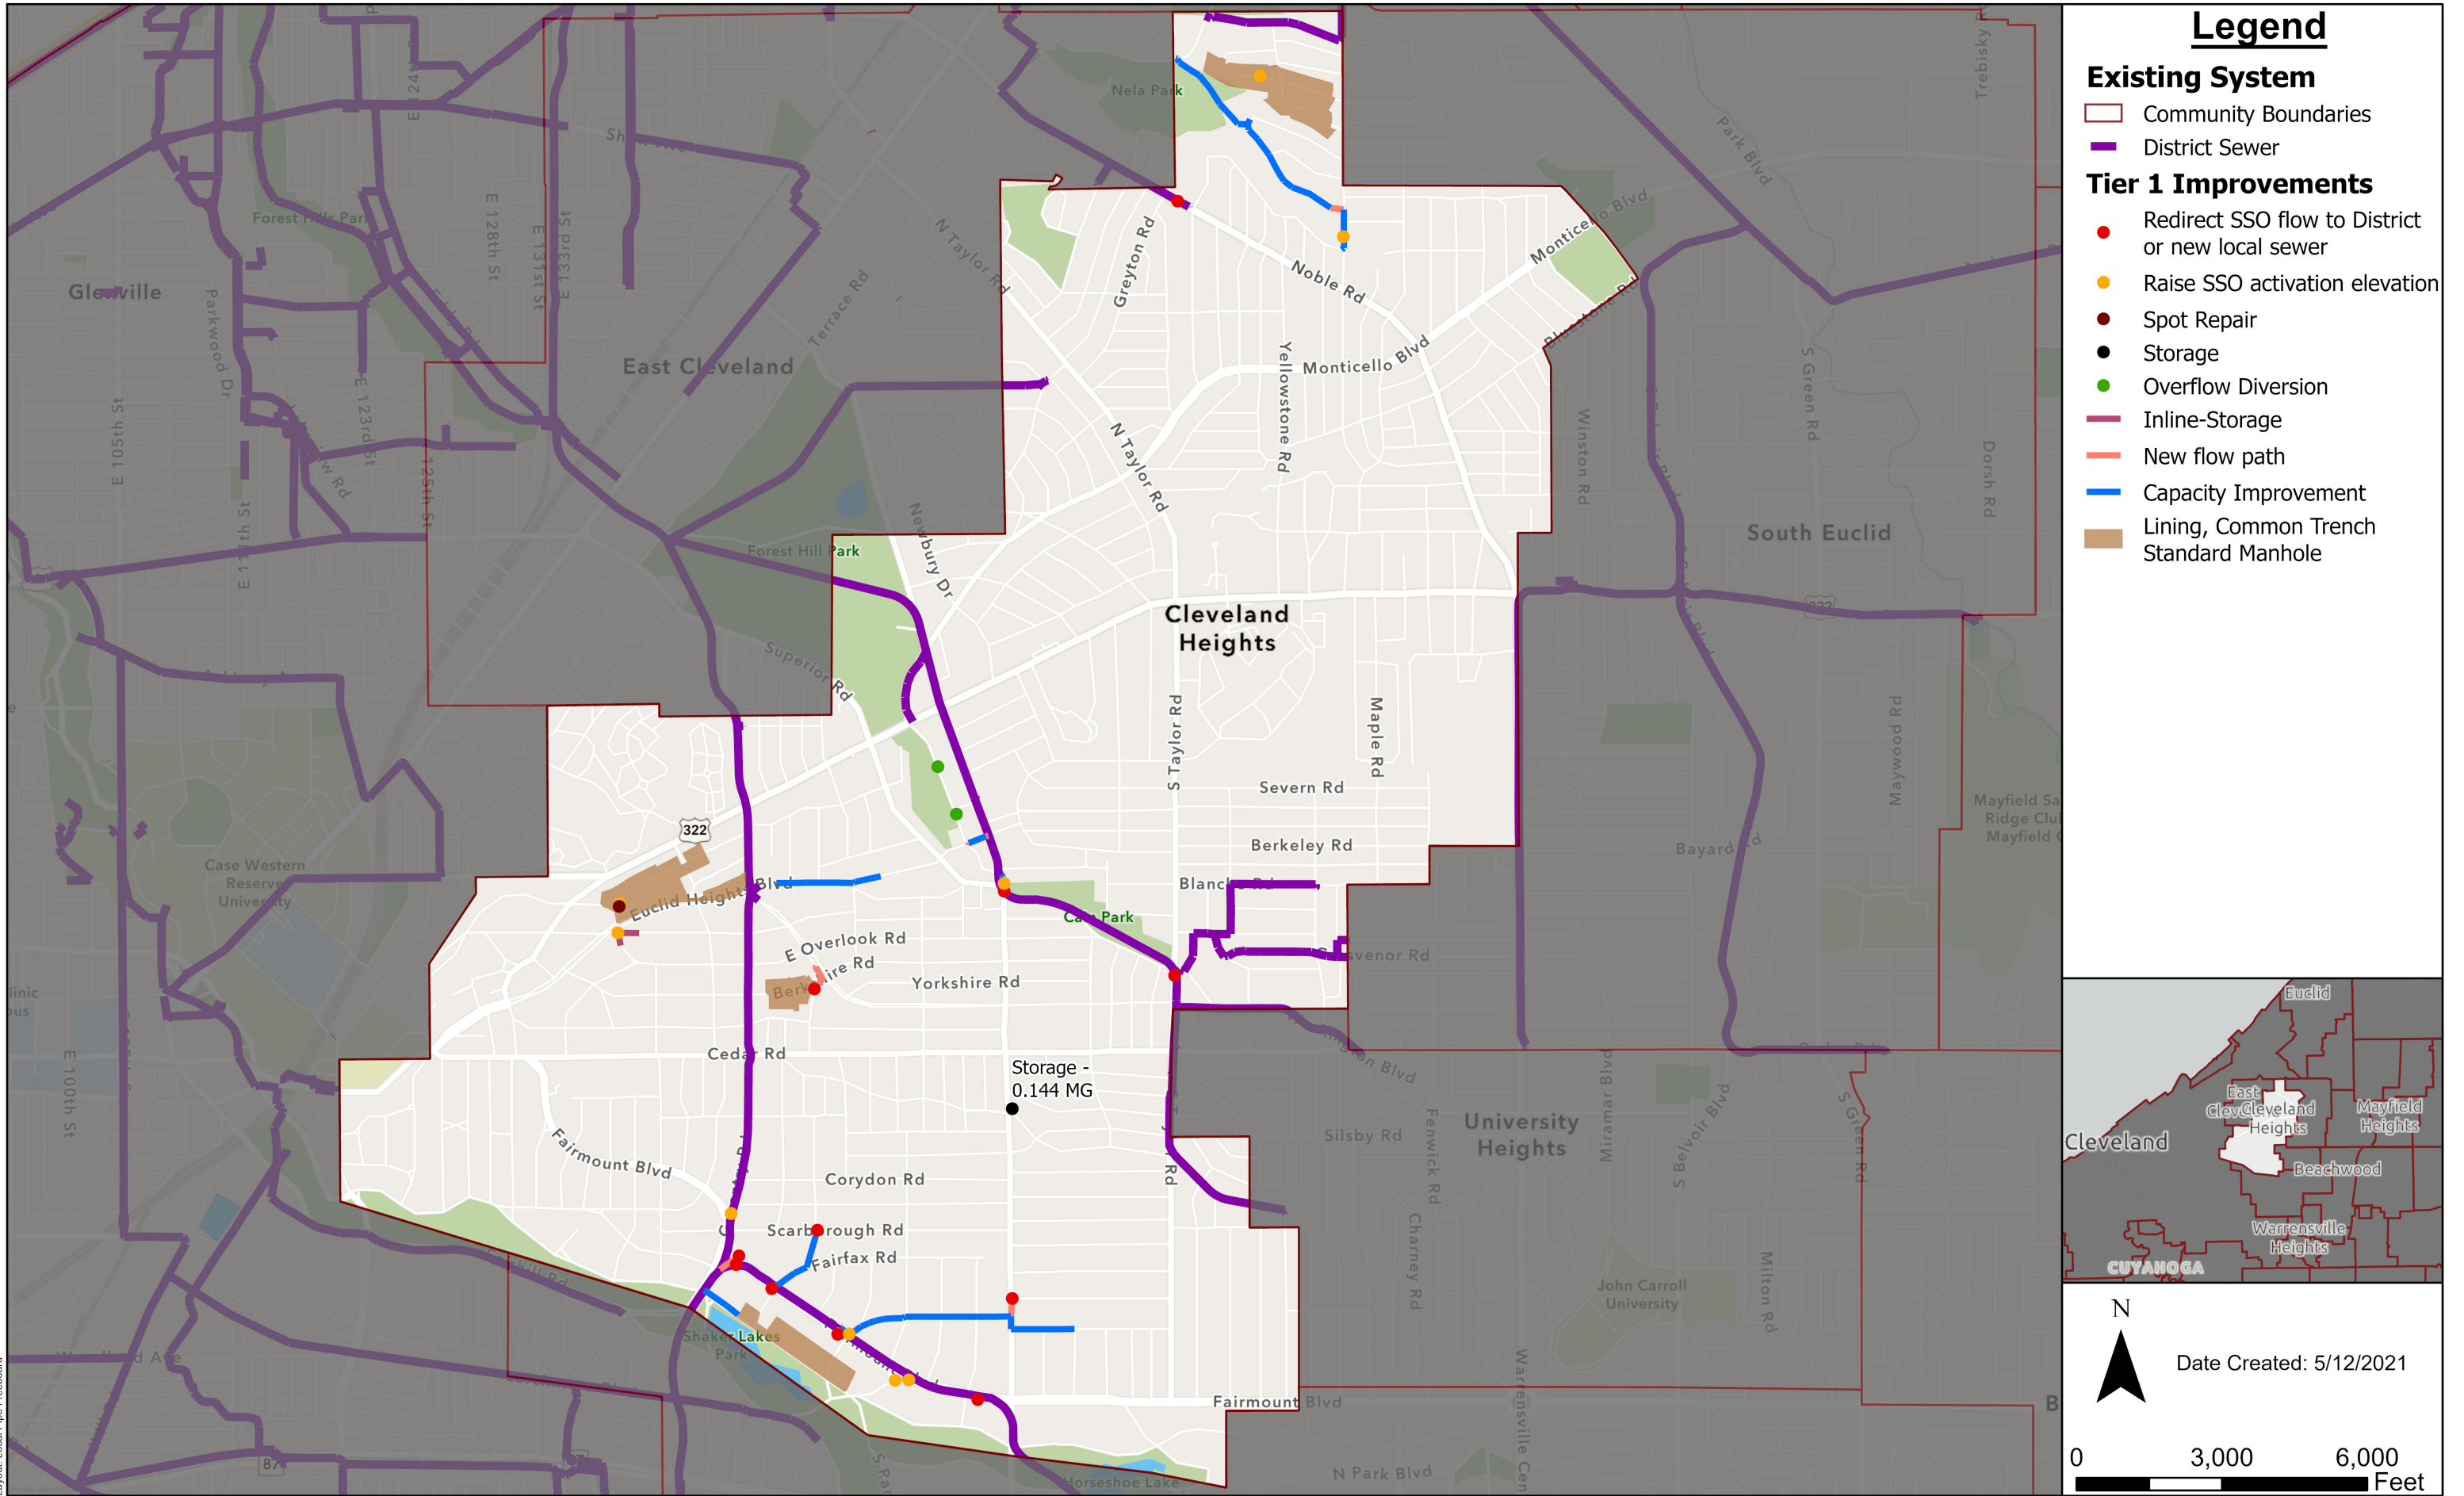

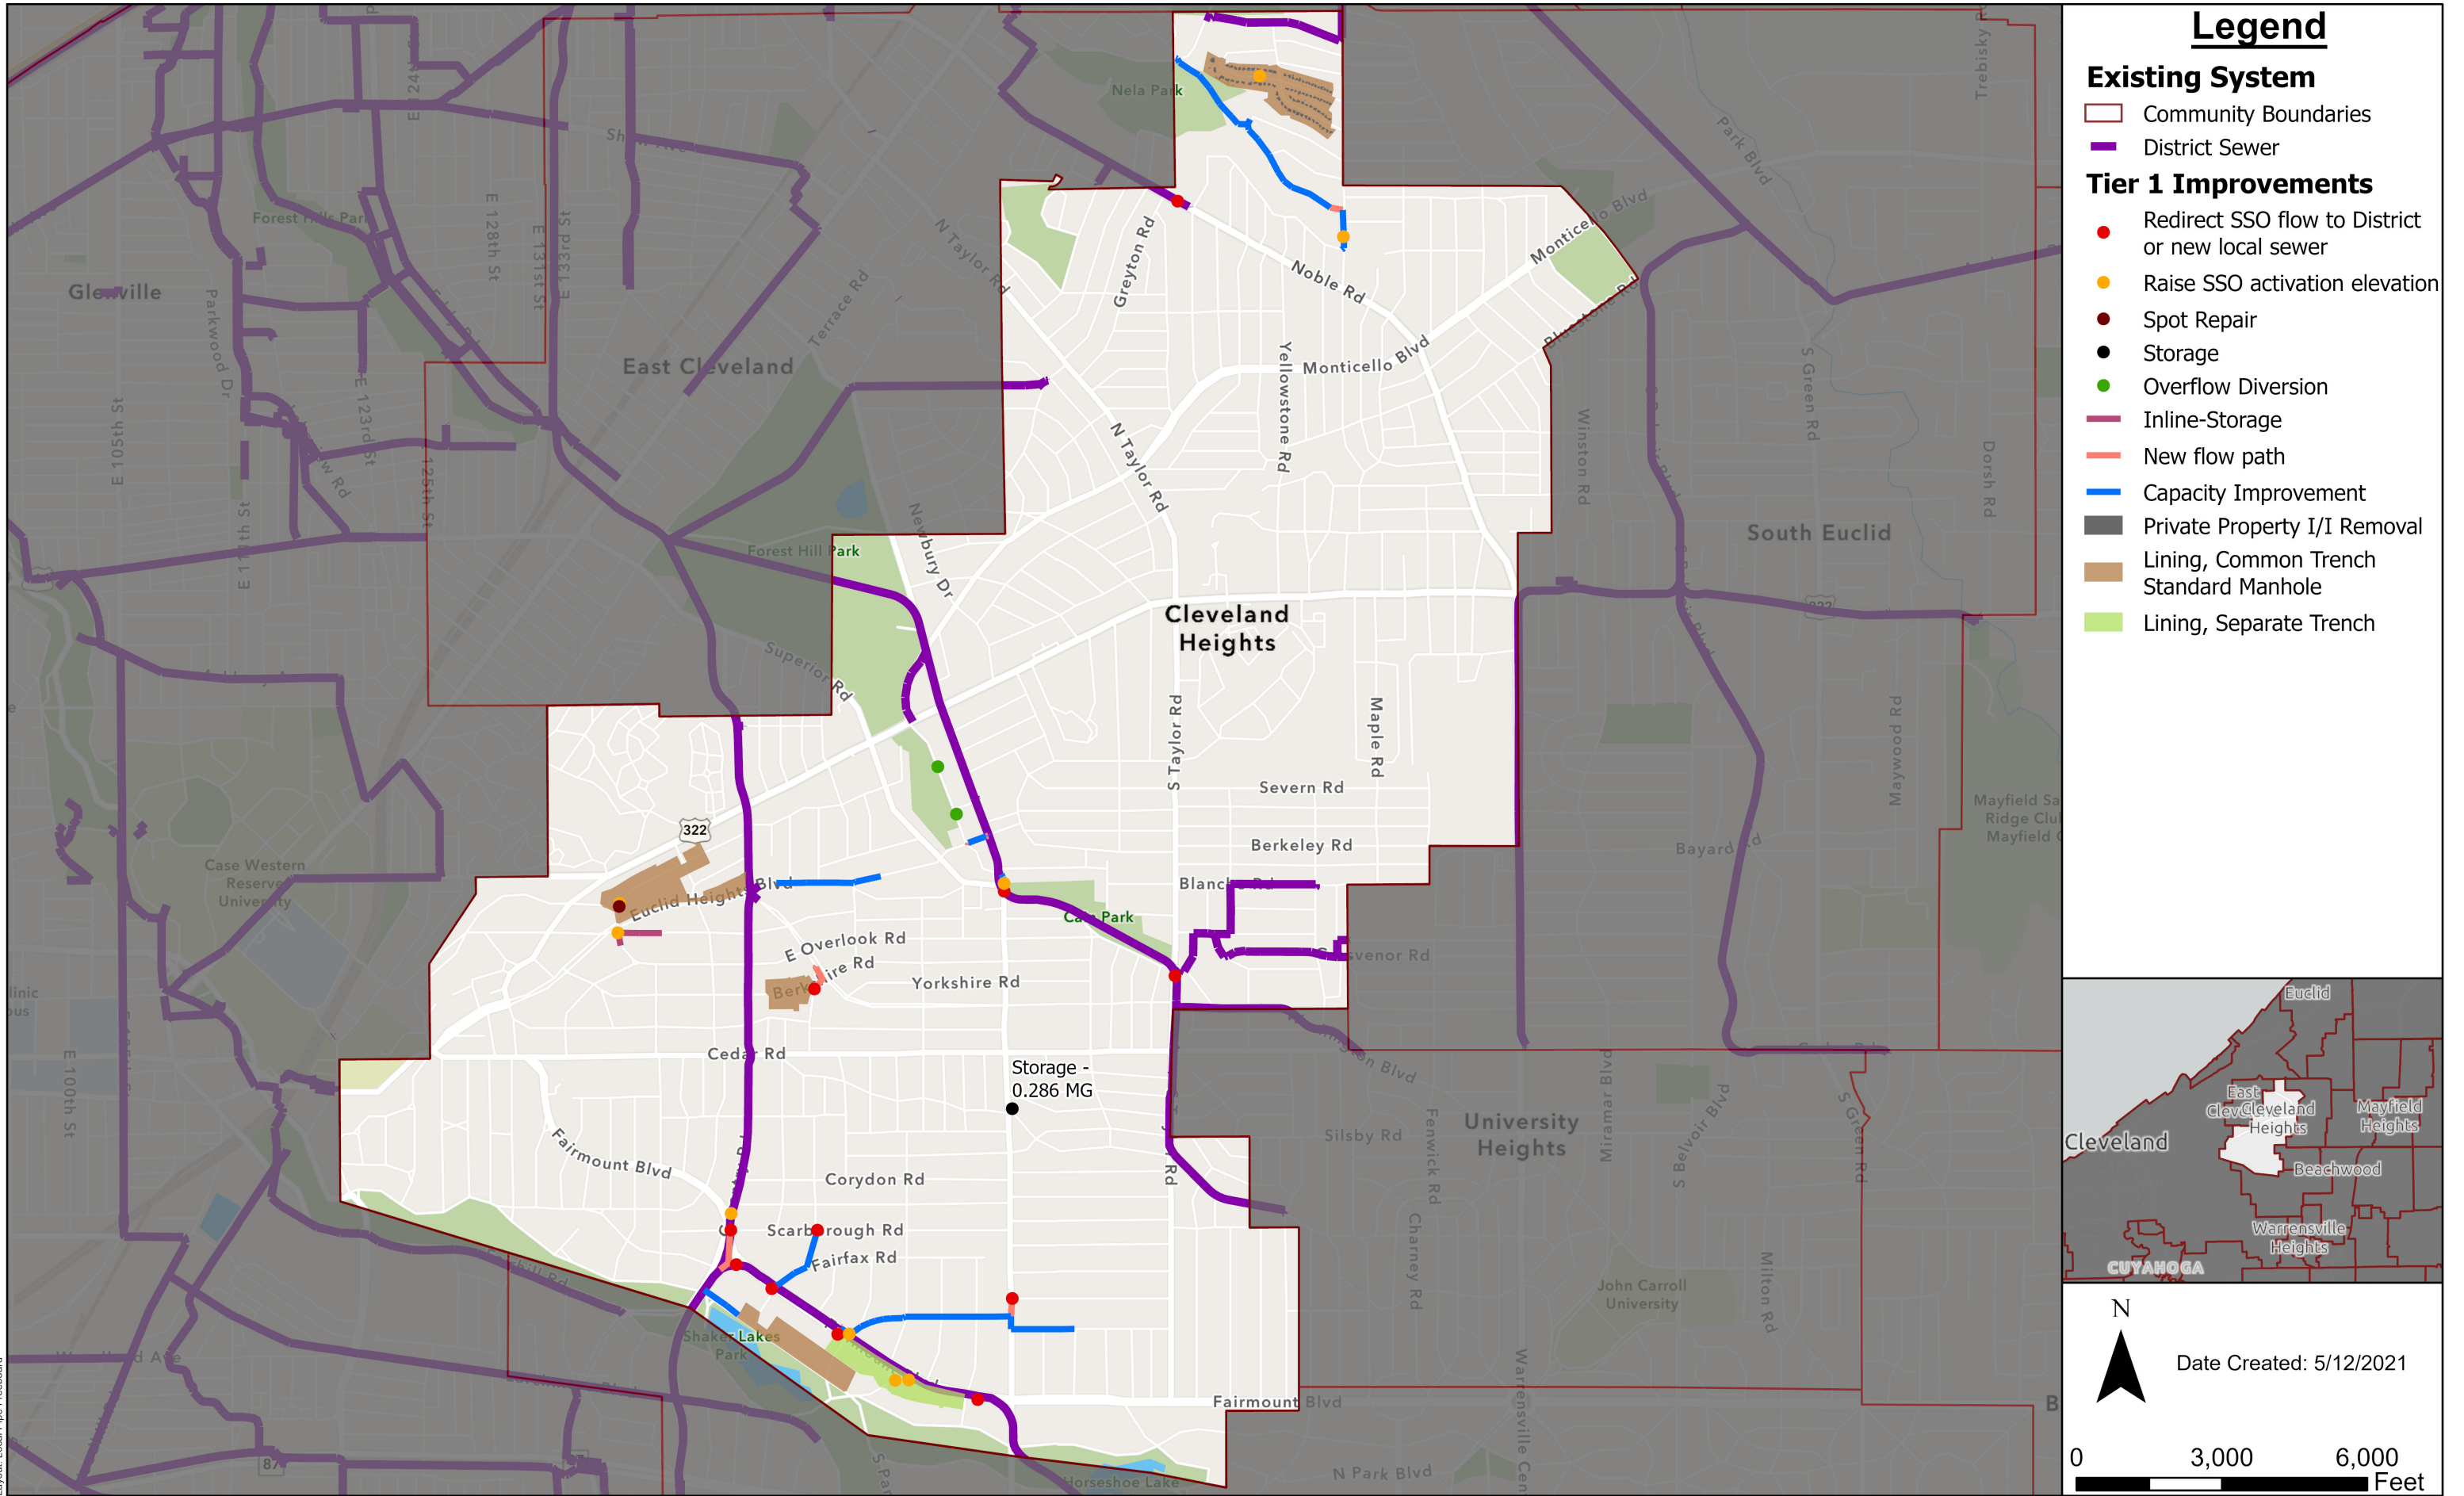

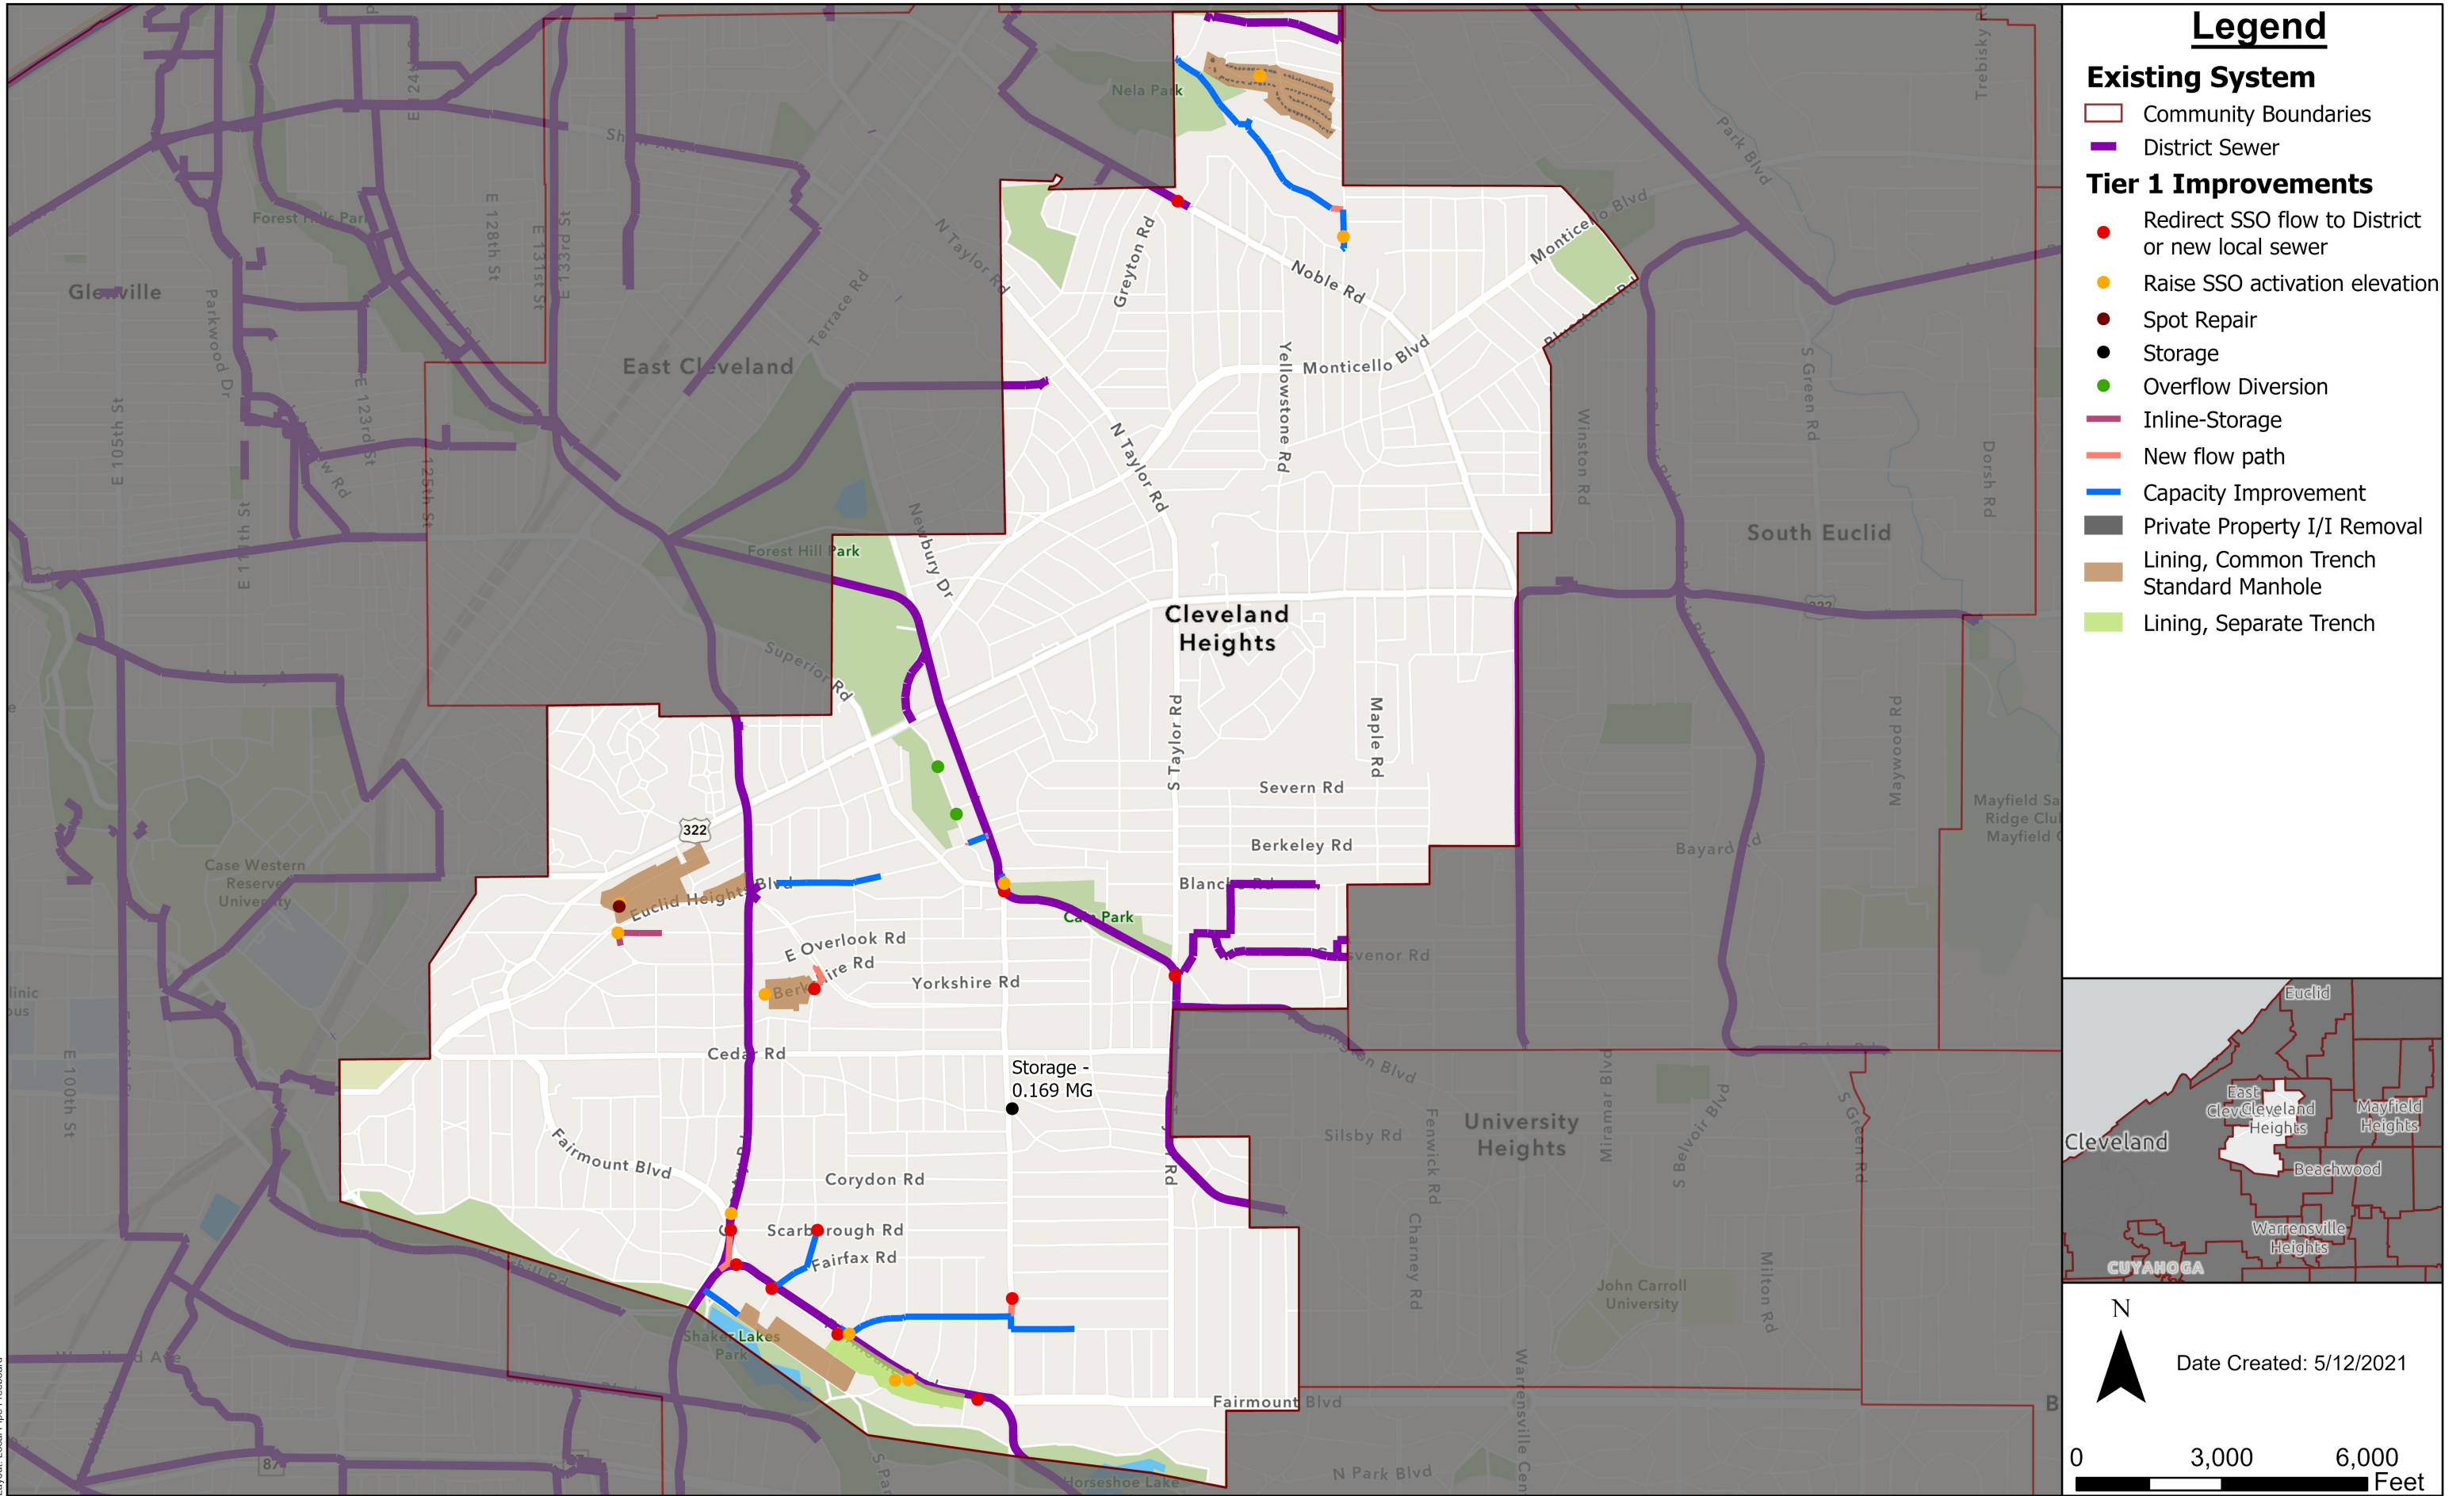

Path: P:\CH508\01\GIS\GIS_Data\Projects\Alternative_Analysis\T1_2020\021_NP.aprx
Layout: Local Pipe Freeboard

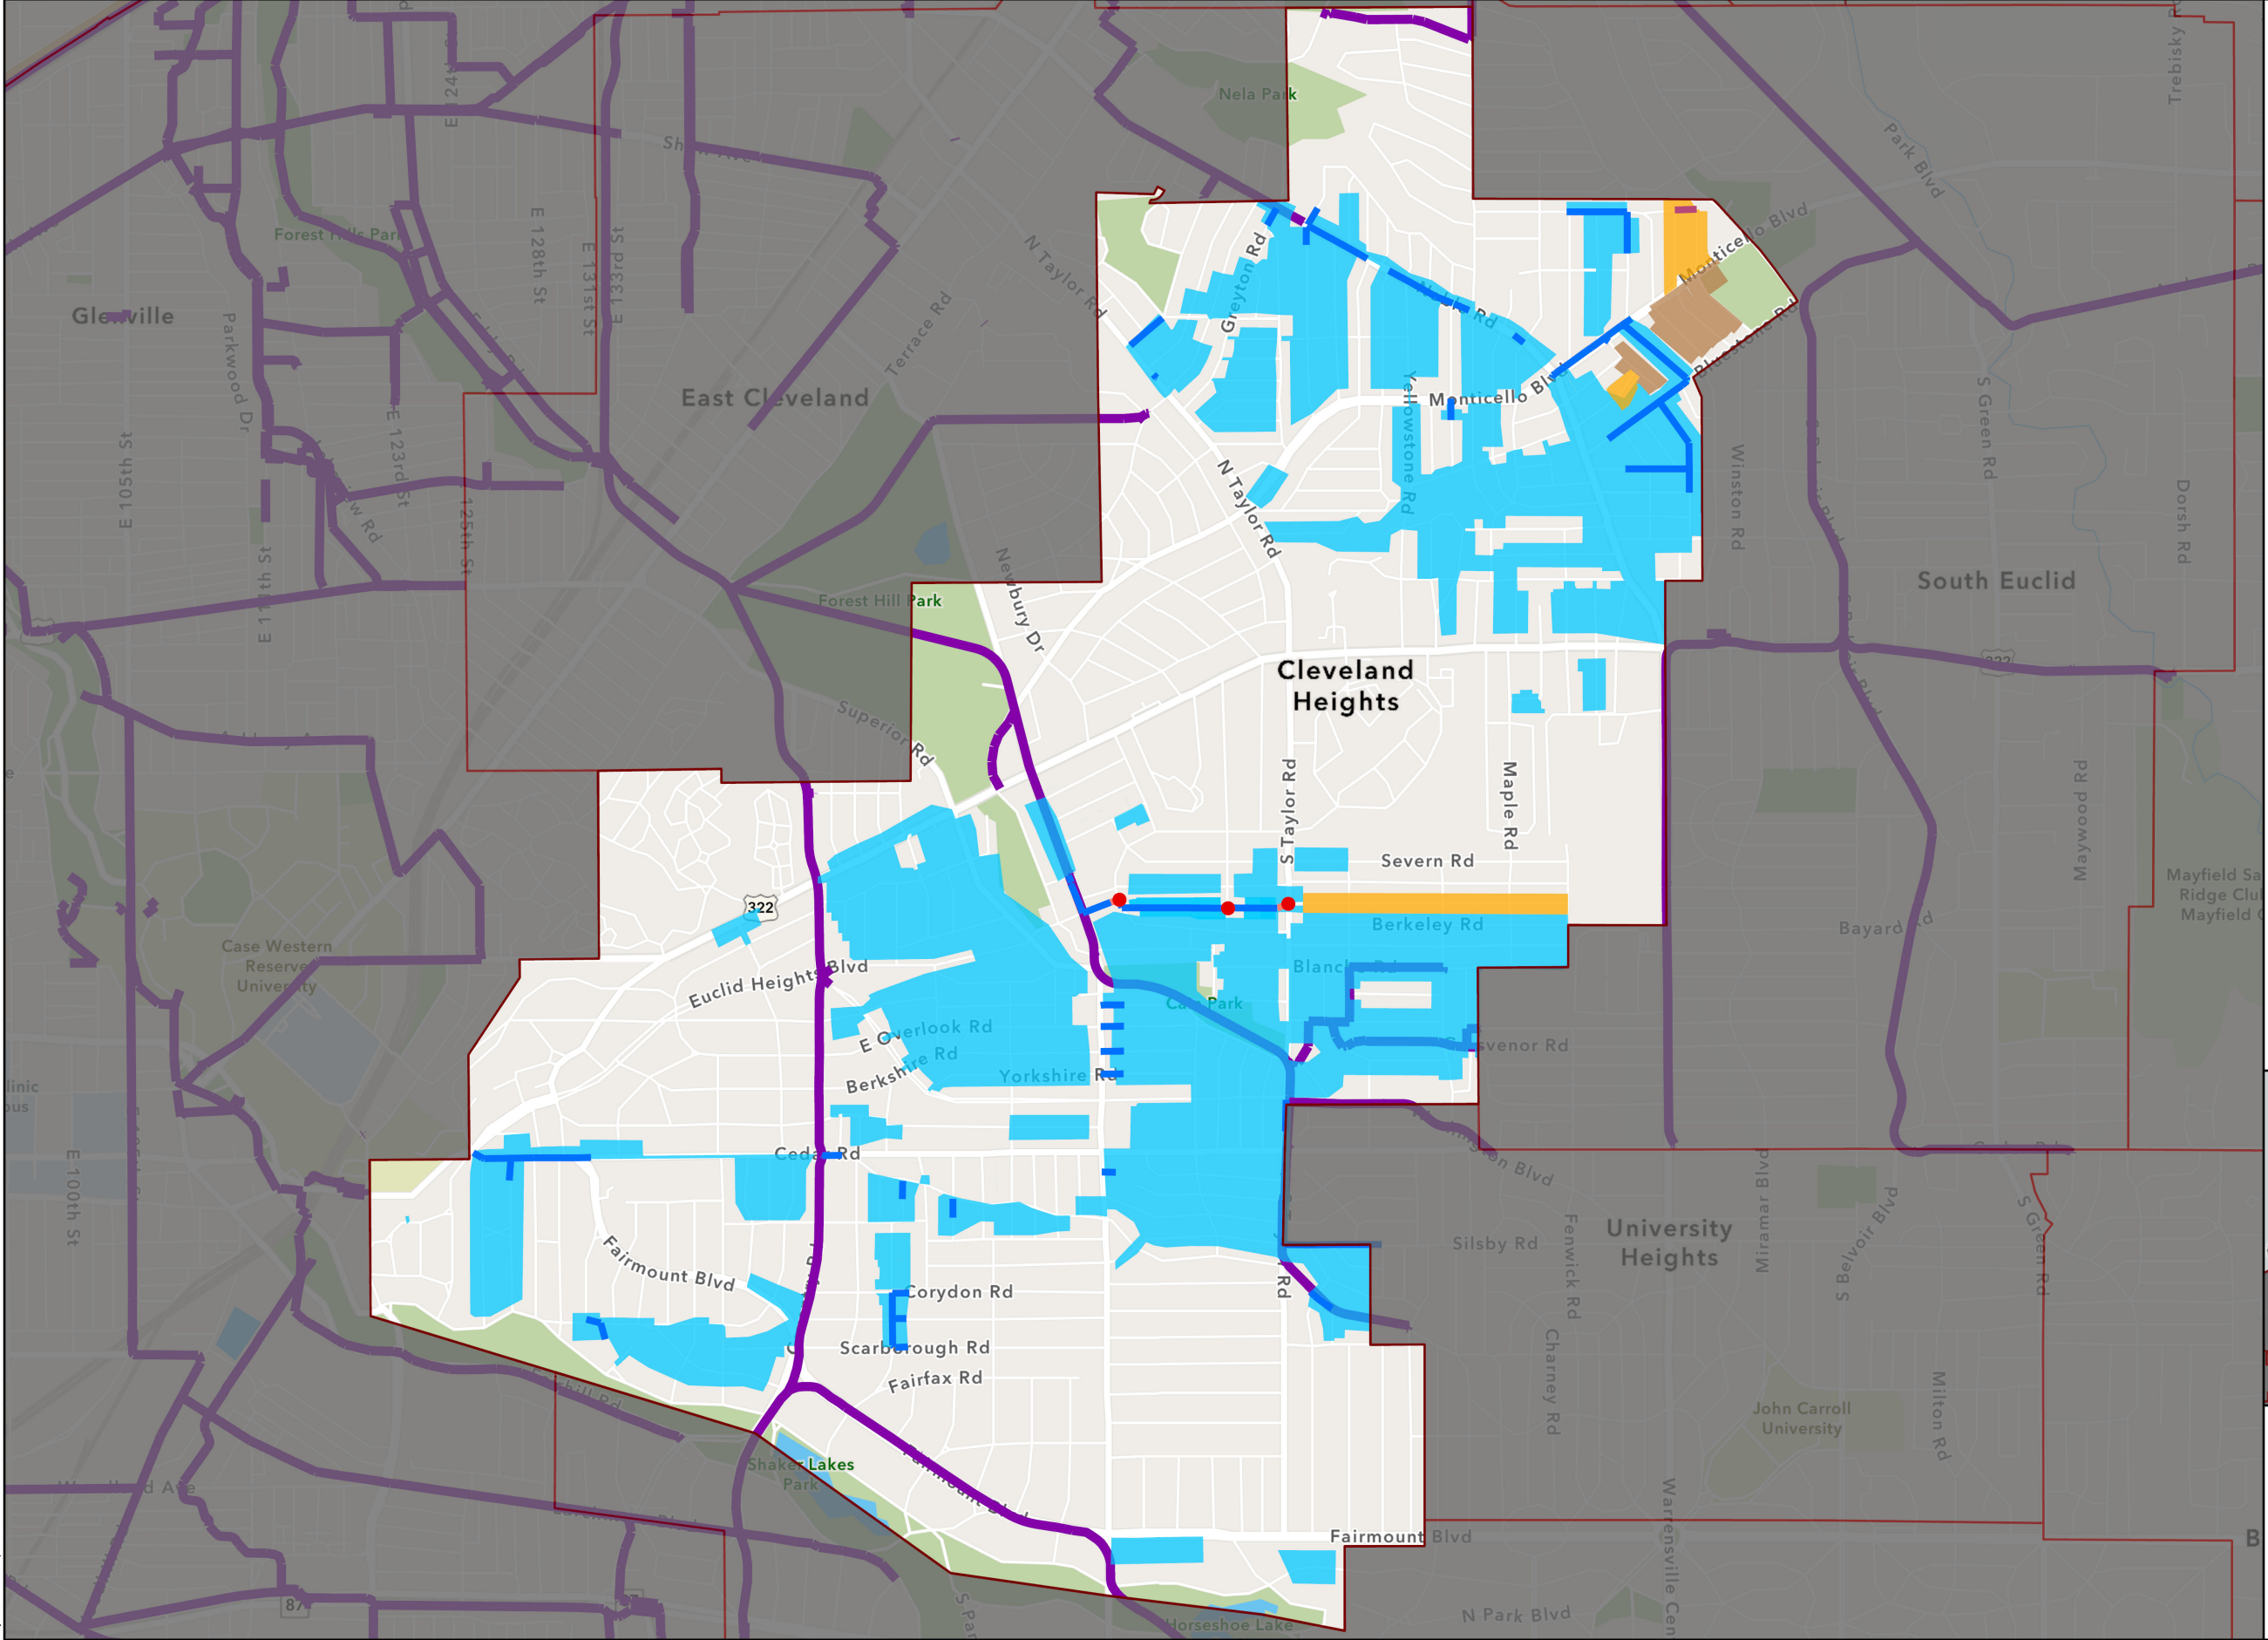

Legend

Existing System

- Community Boundaries
- District Sewer

Tier 2 Improvements


- Redirect SSO flow to District or new local sewer
- Inline-Storage
- New flow path
- Capacity Improvement
- Lining, Common Trench Standard Manhole
- Lining, Dividing Wall
- Replace Over/Under


CUYAHOGA

N


Date Created: 5/12/2021

0 3,000 6,000 Feet

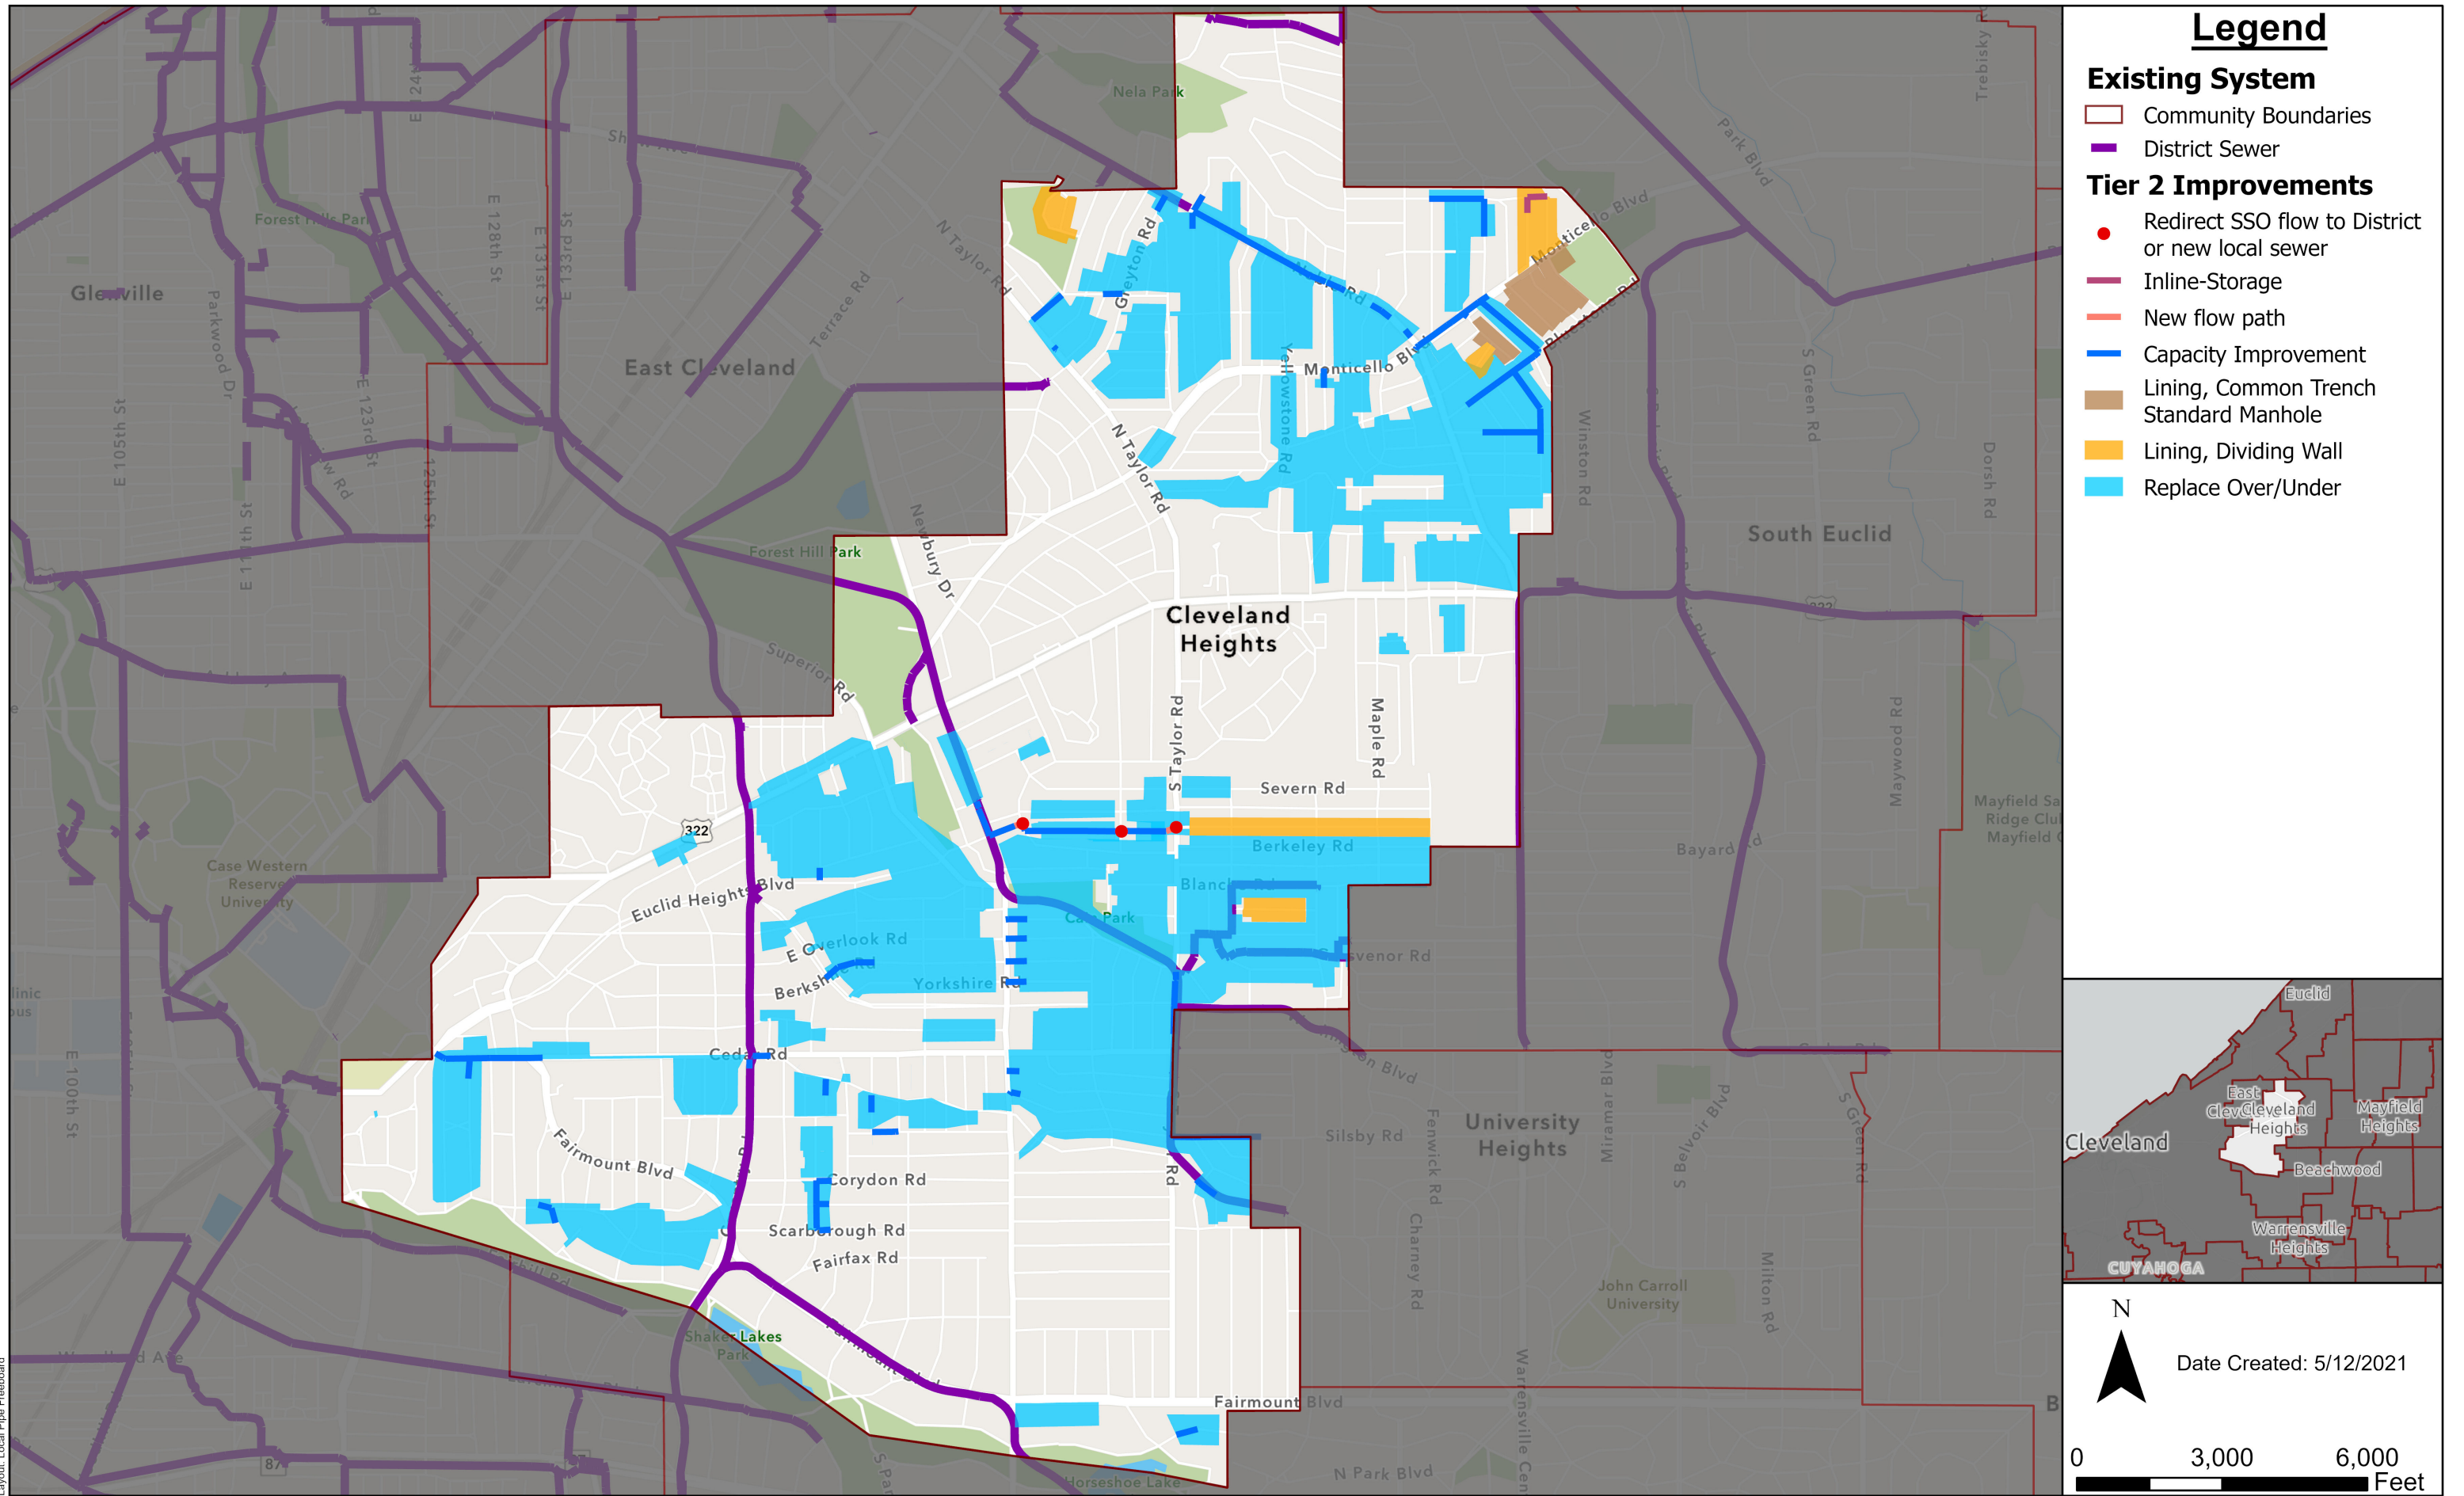

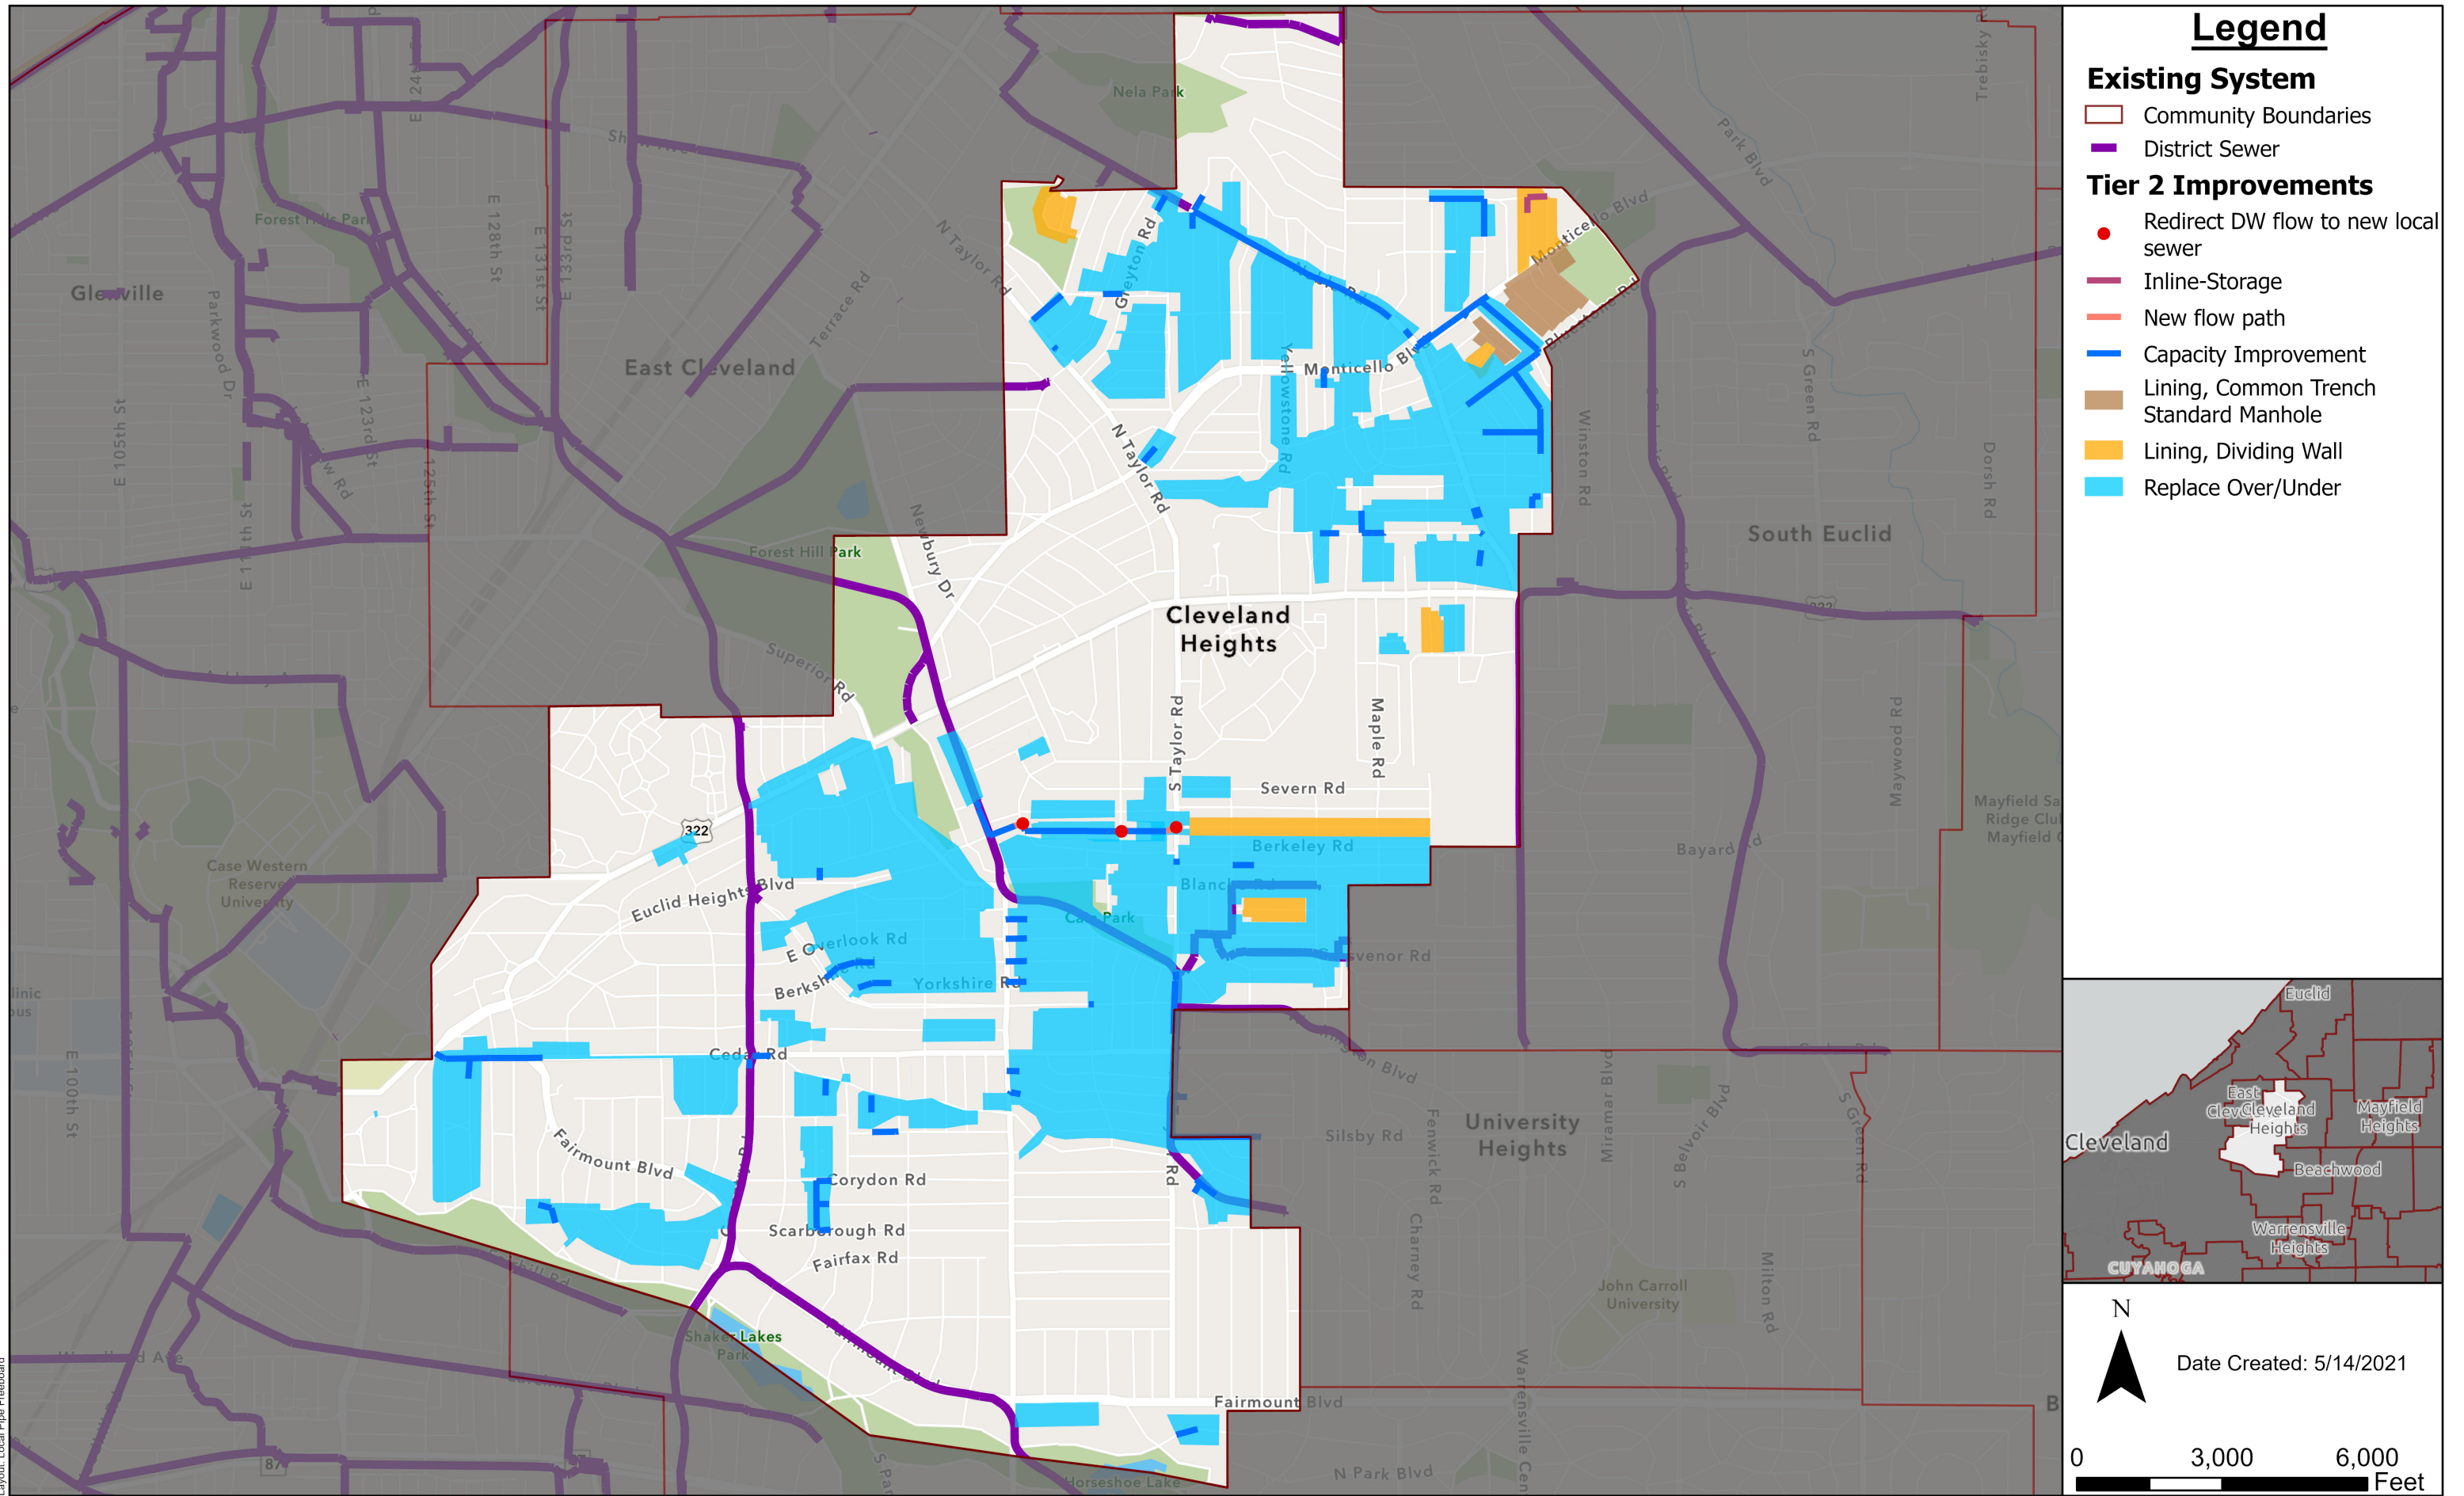

Path: P:\CH508\01\GIS\GIS_Data\Projects\Alternative_Analysis\T1_2020\021_NP.aprx
Layout: Local Pipe Freeboard

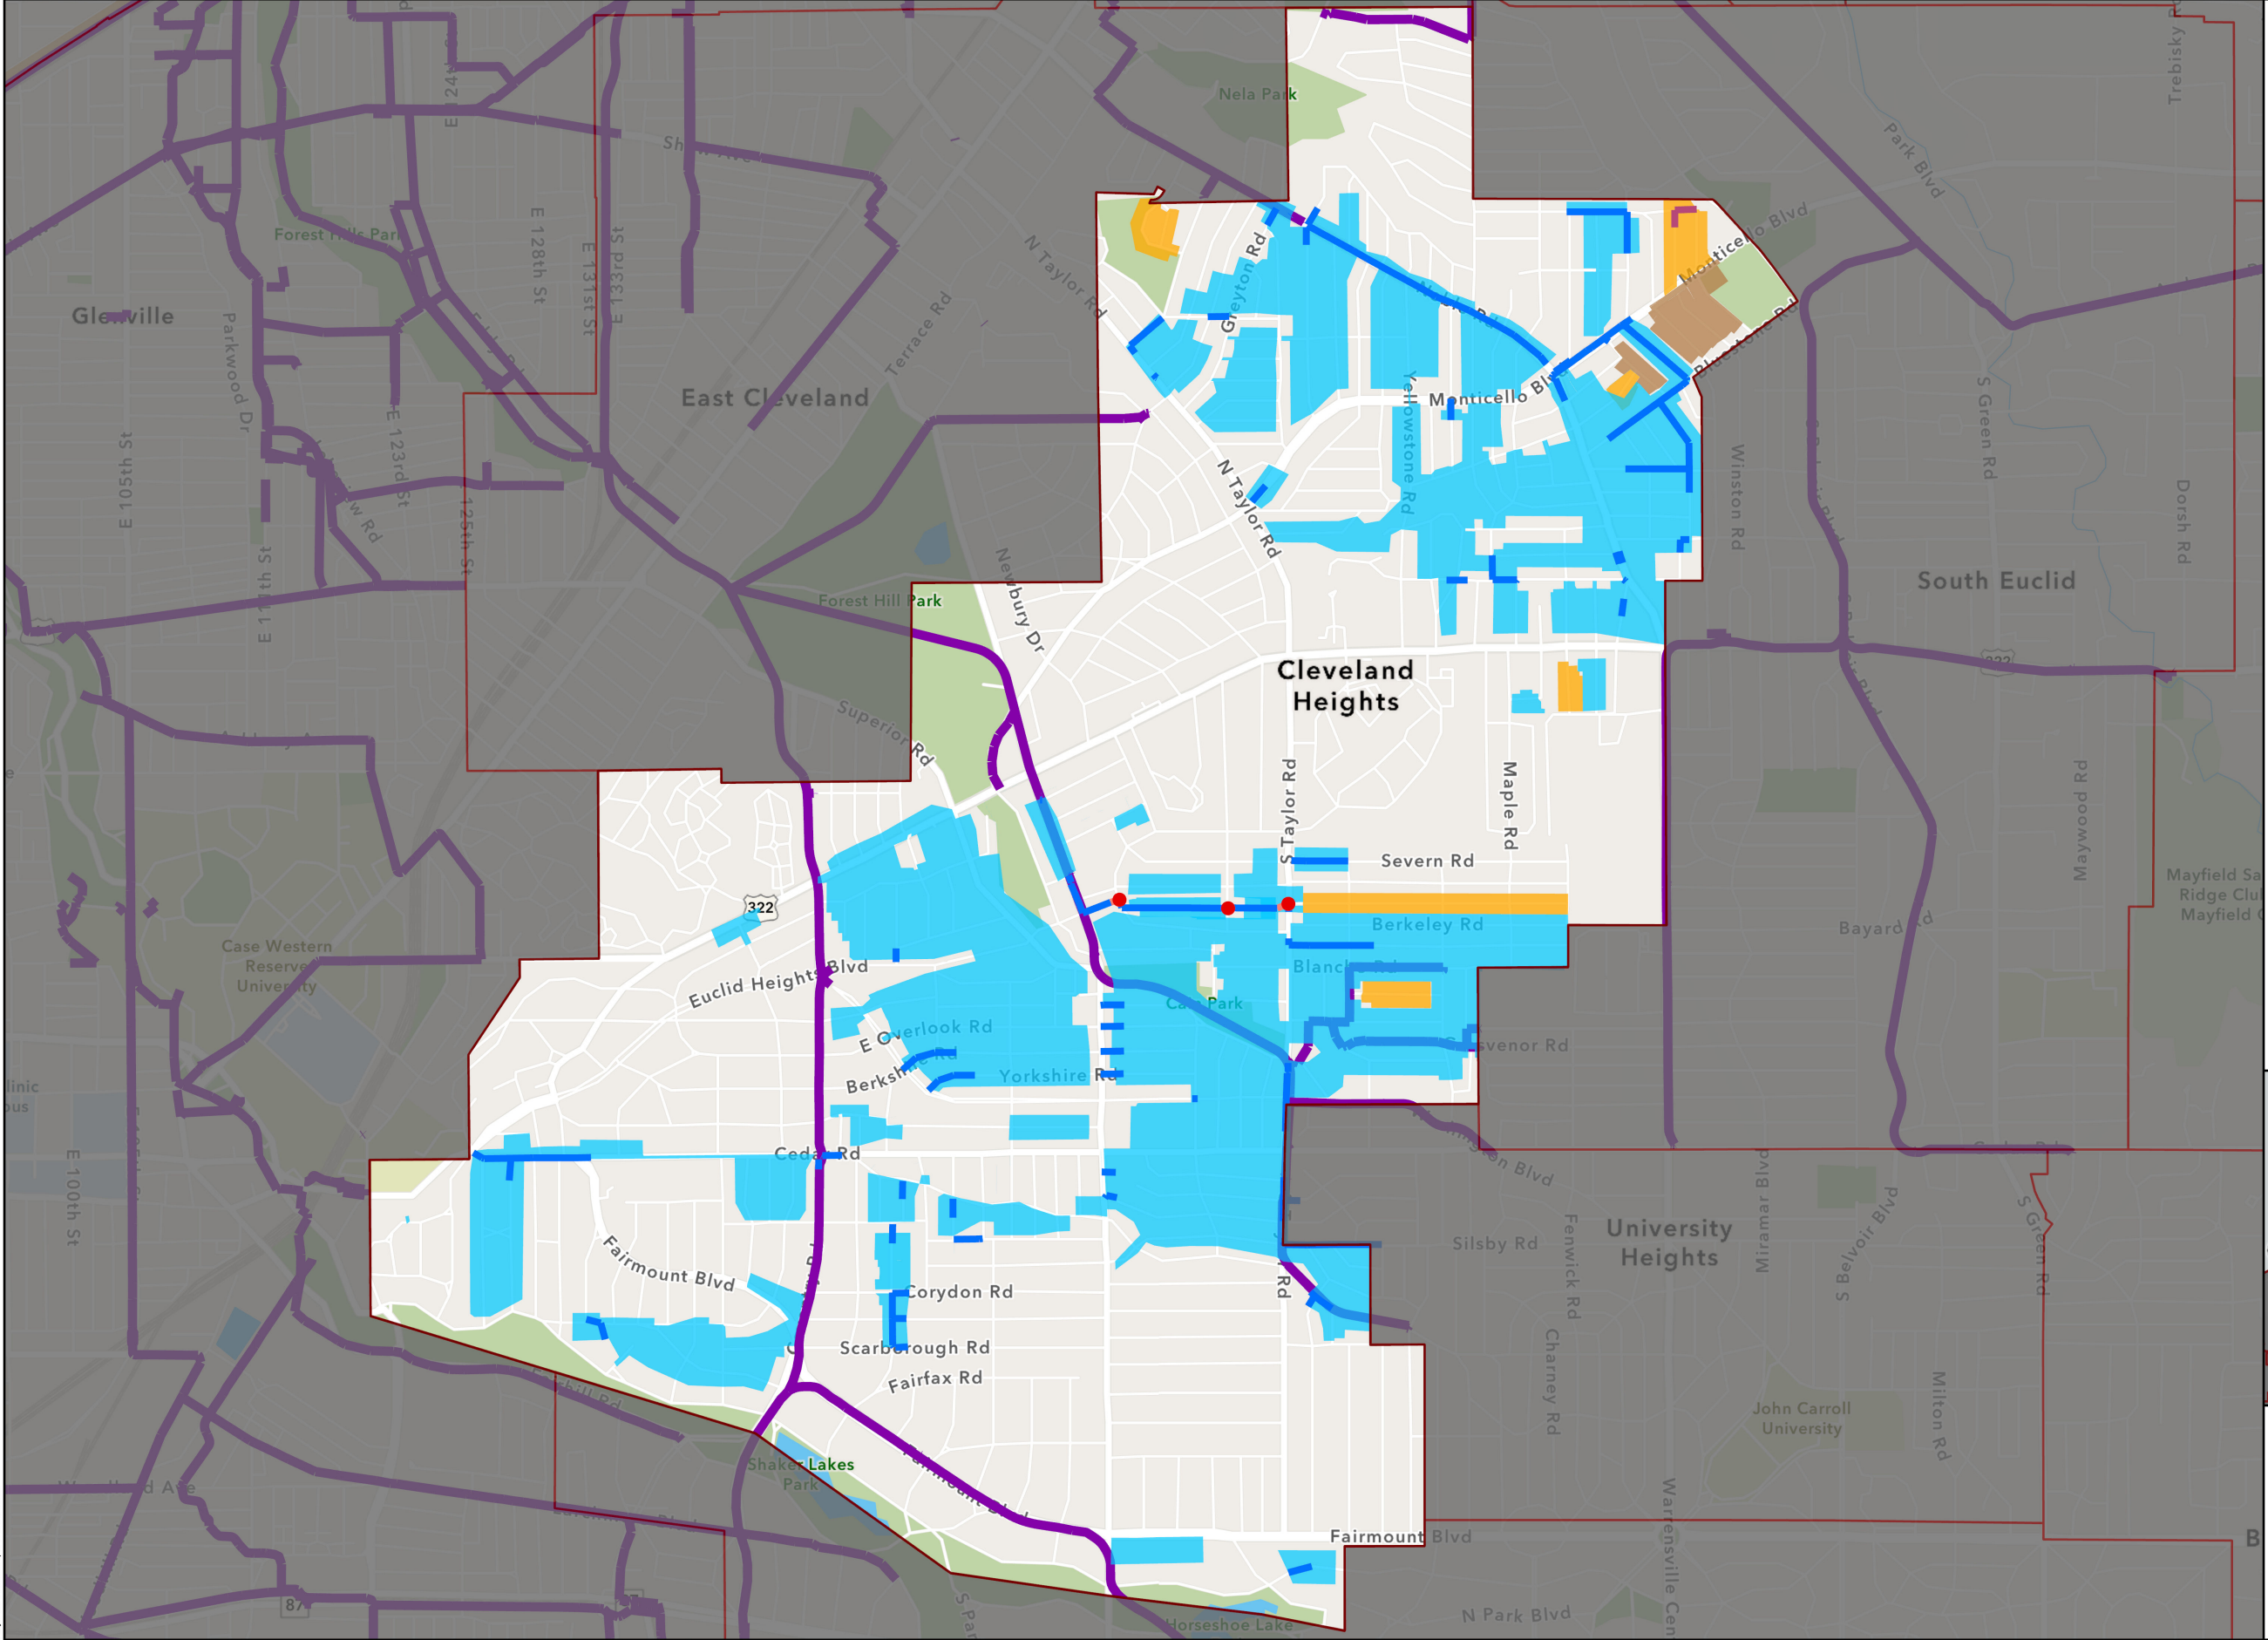


Legend

Existing System


- Community Boundaries
- District Sewer


Tier 2 Improvements

- Redirect SSO flow to District or new local sewer
- Inline-Storage
- New flow path
- Capacity Improvement
- Lining, Common Trench Standard Manhole
- Lining, Dividing Wall
- Replace Over/Under

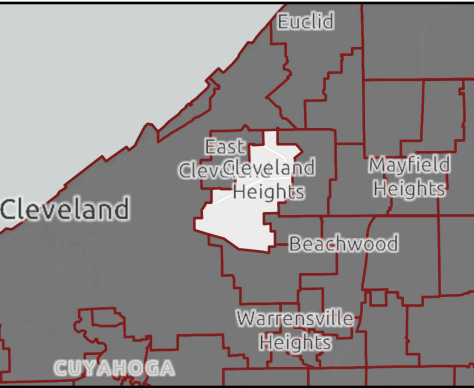


Date Created: 5/12/2021

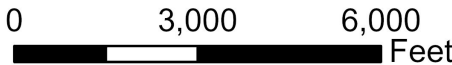

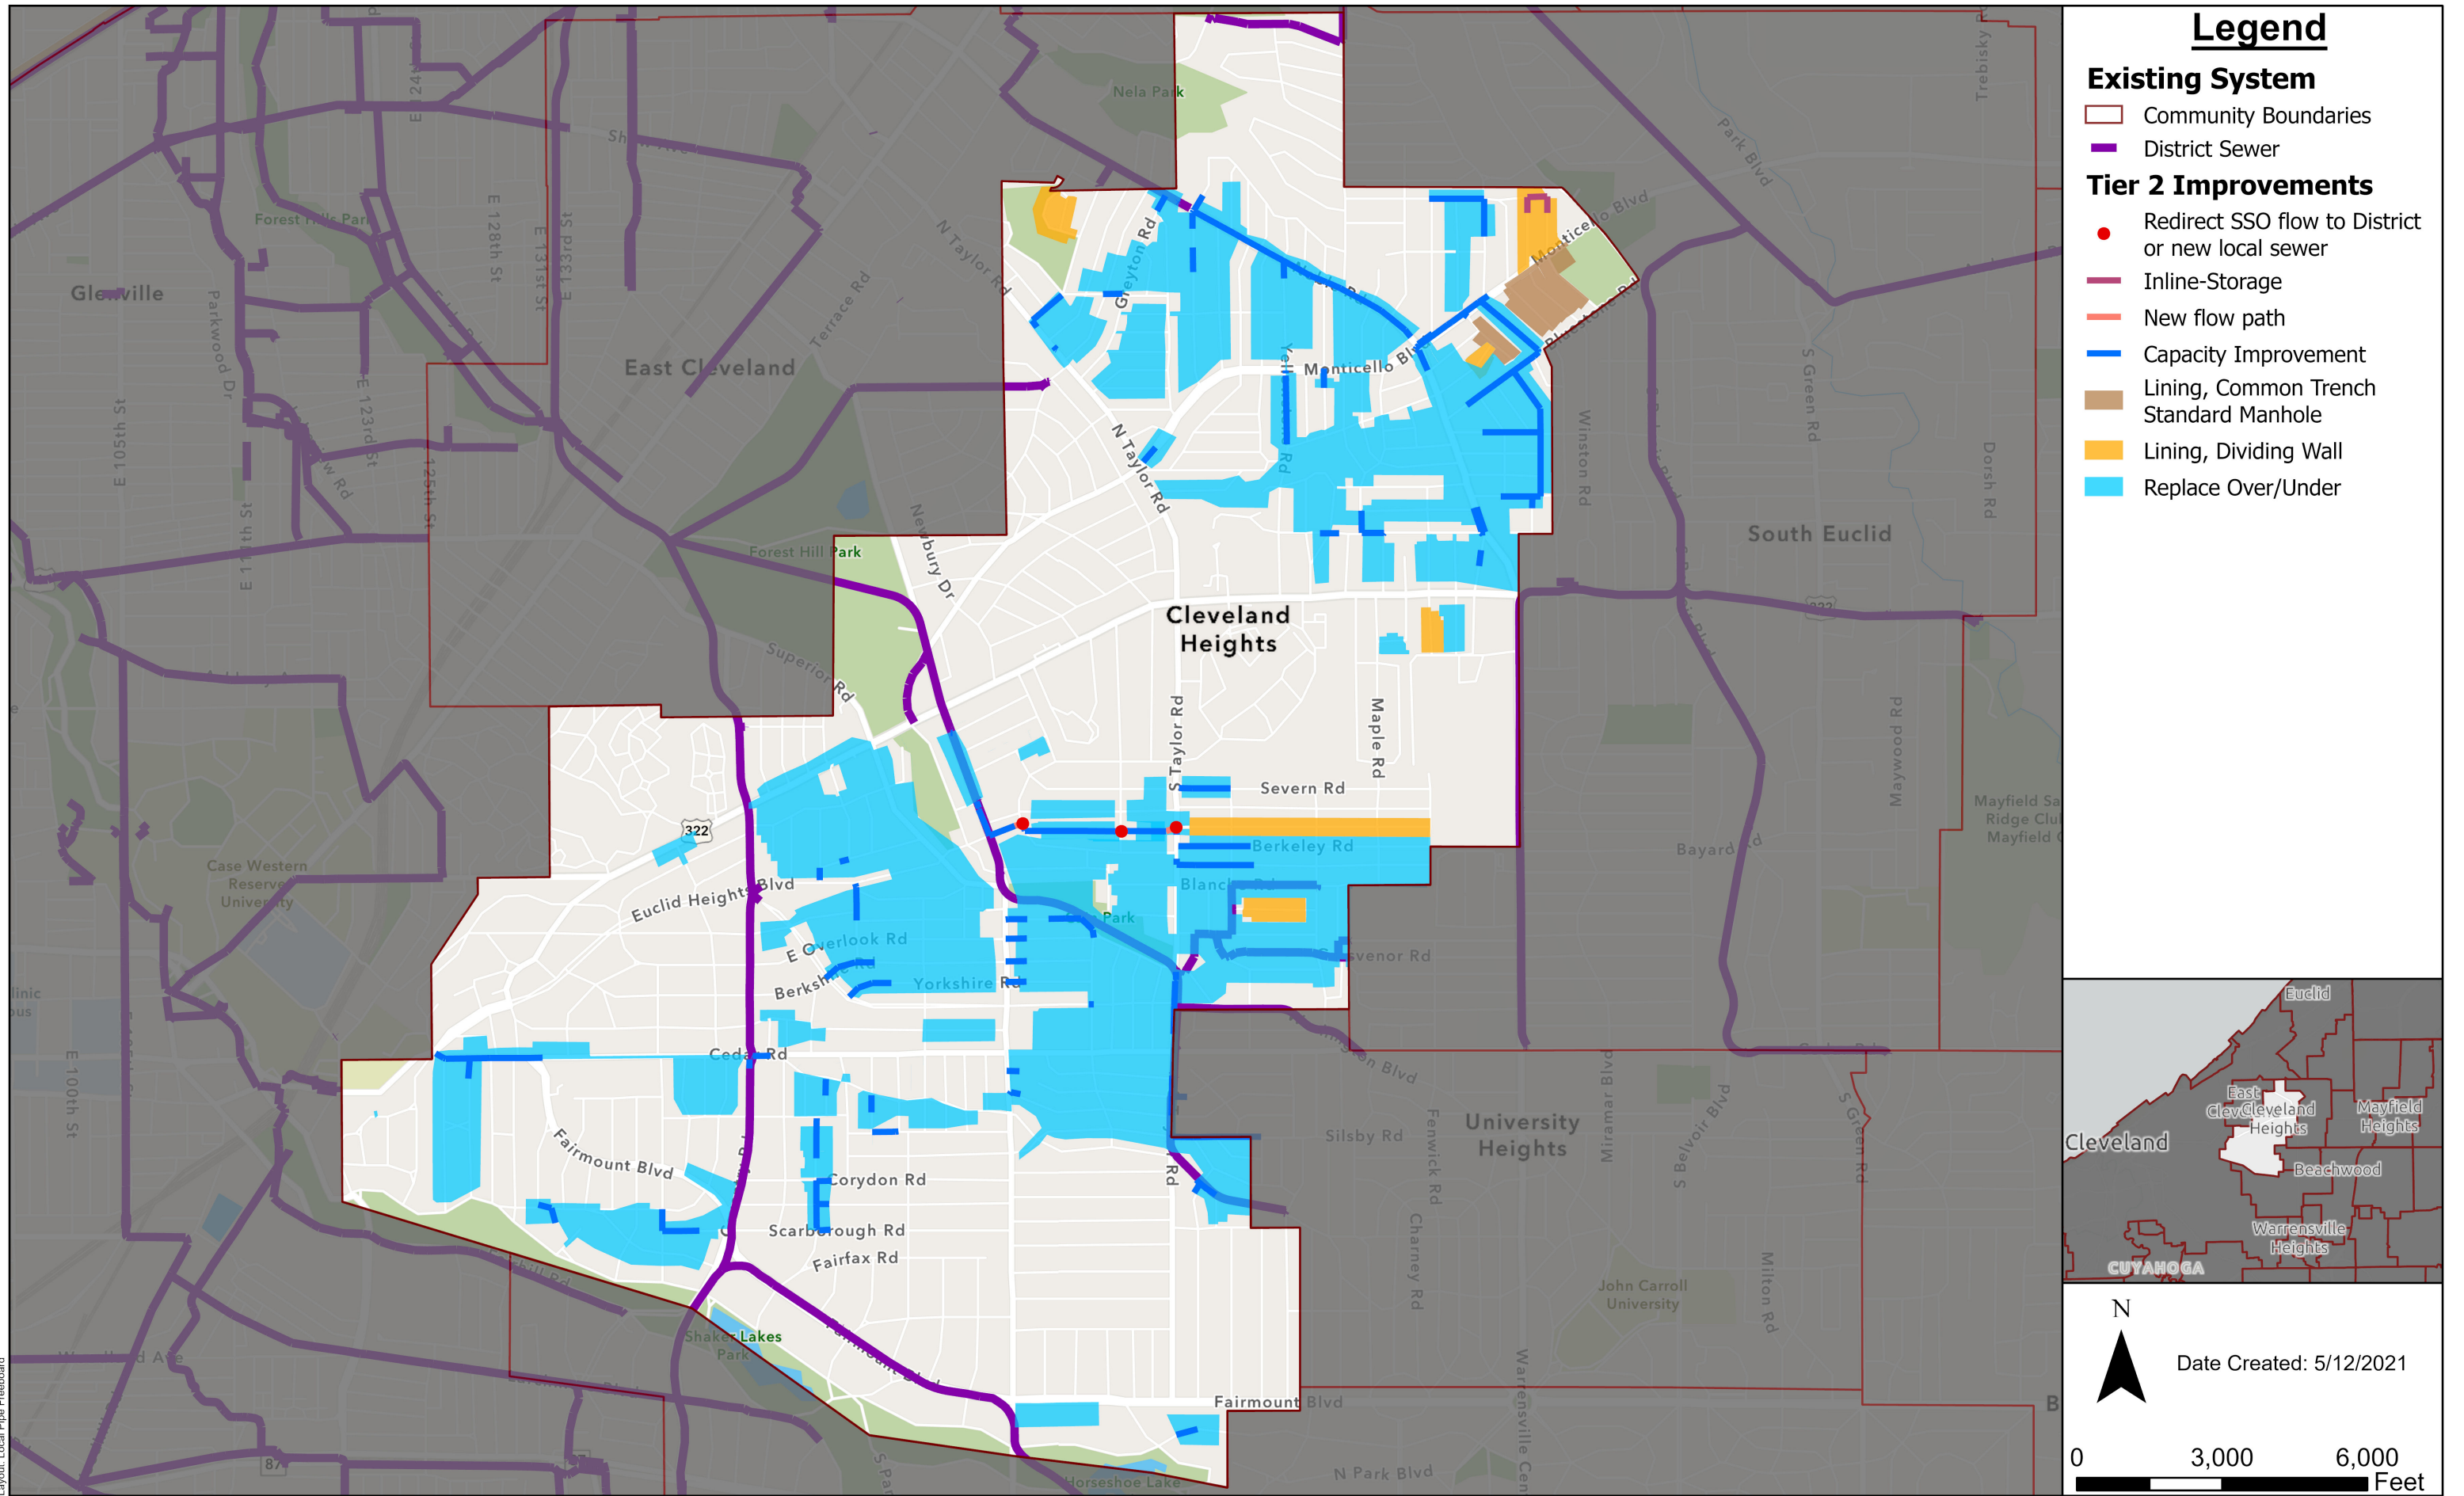

Path: P:\CH508\01\GIS\GIS_Data\Projects\Alternative_Analysis\T1_2020\021_NR.aprx
Layout: Local Pipe Freeboard

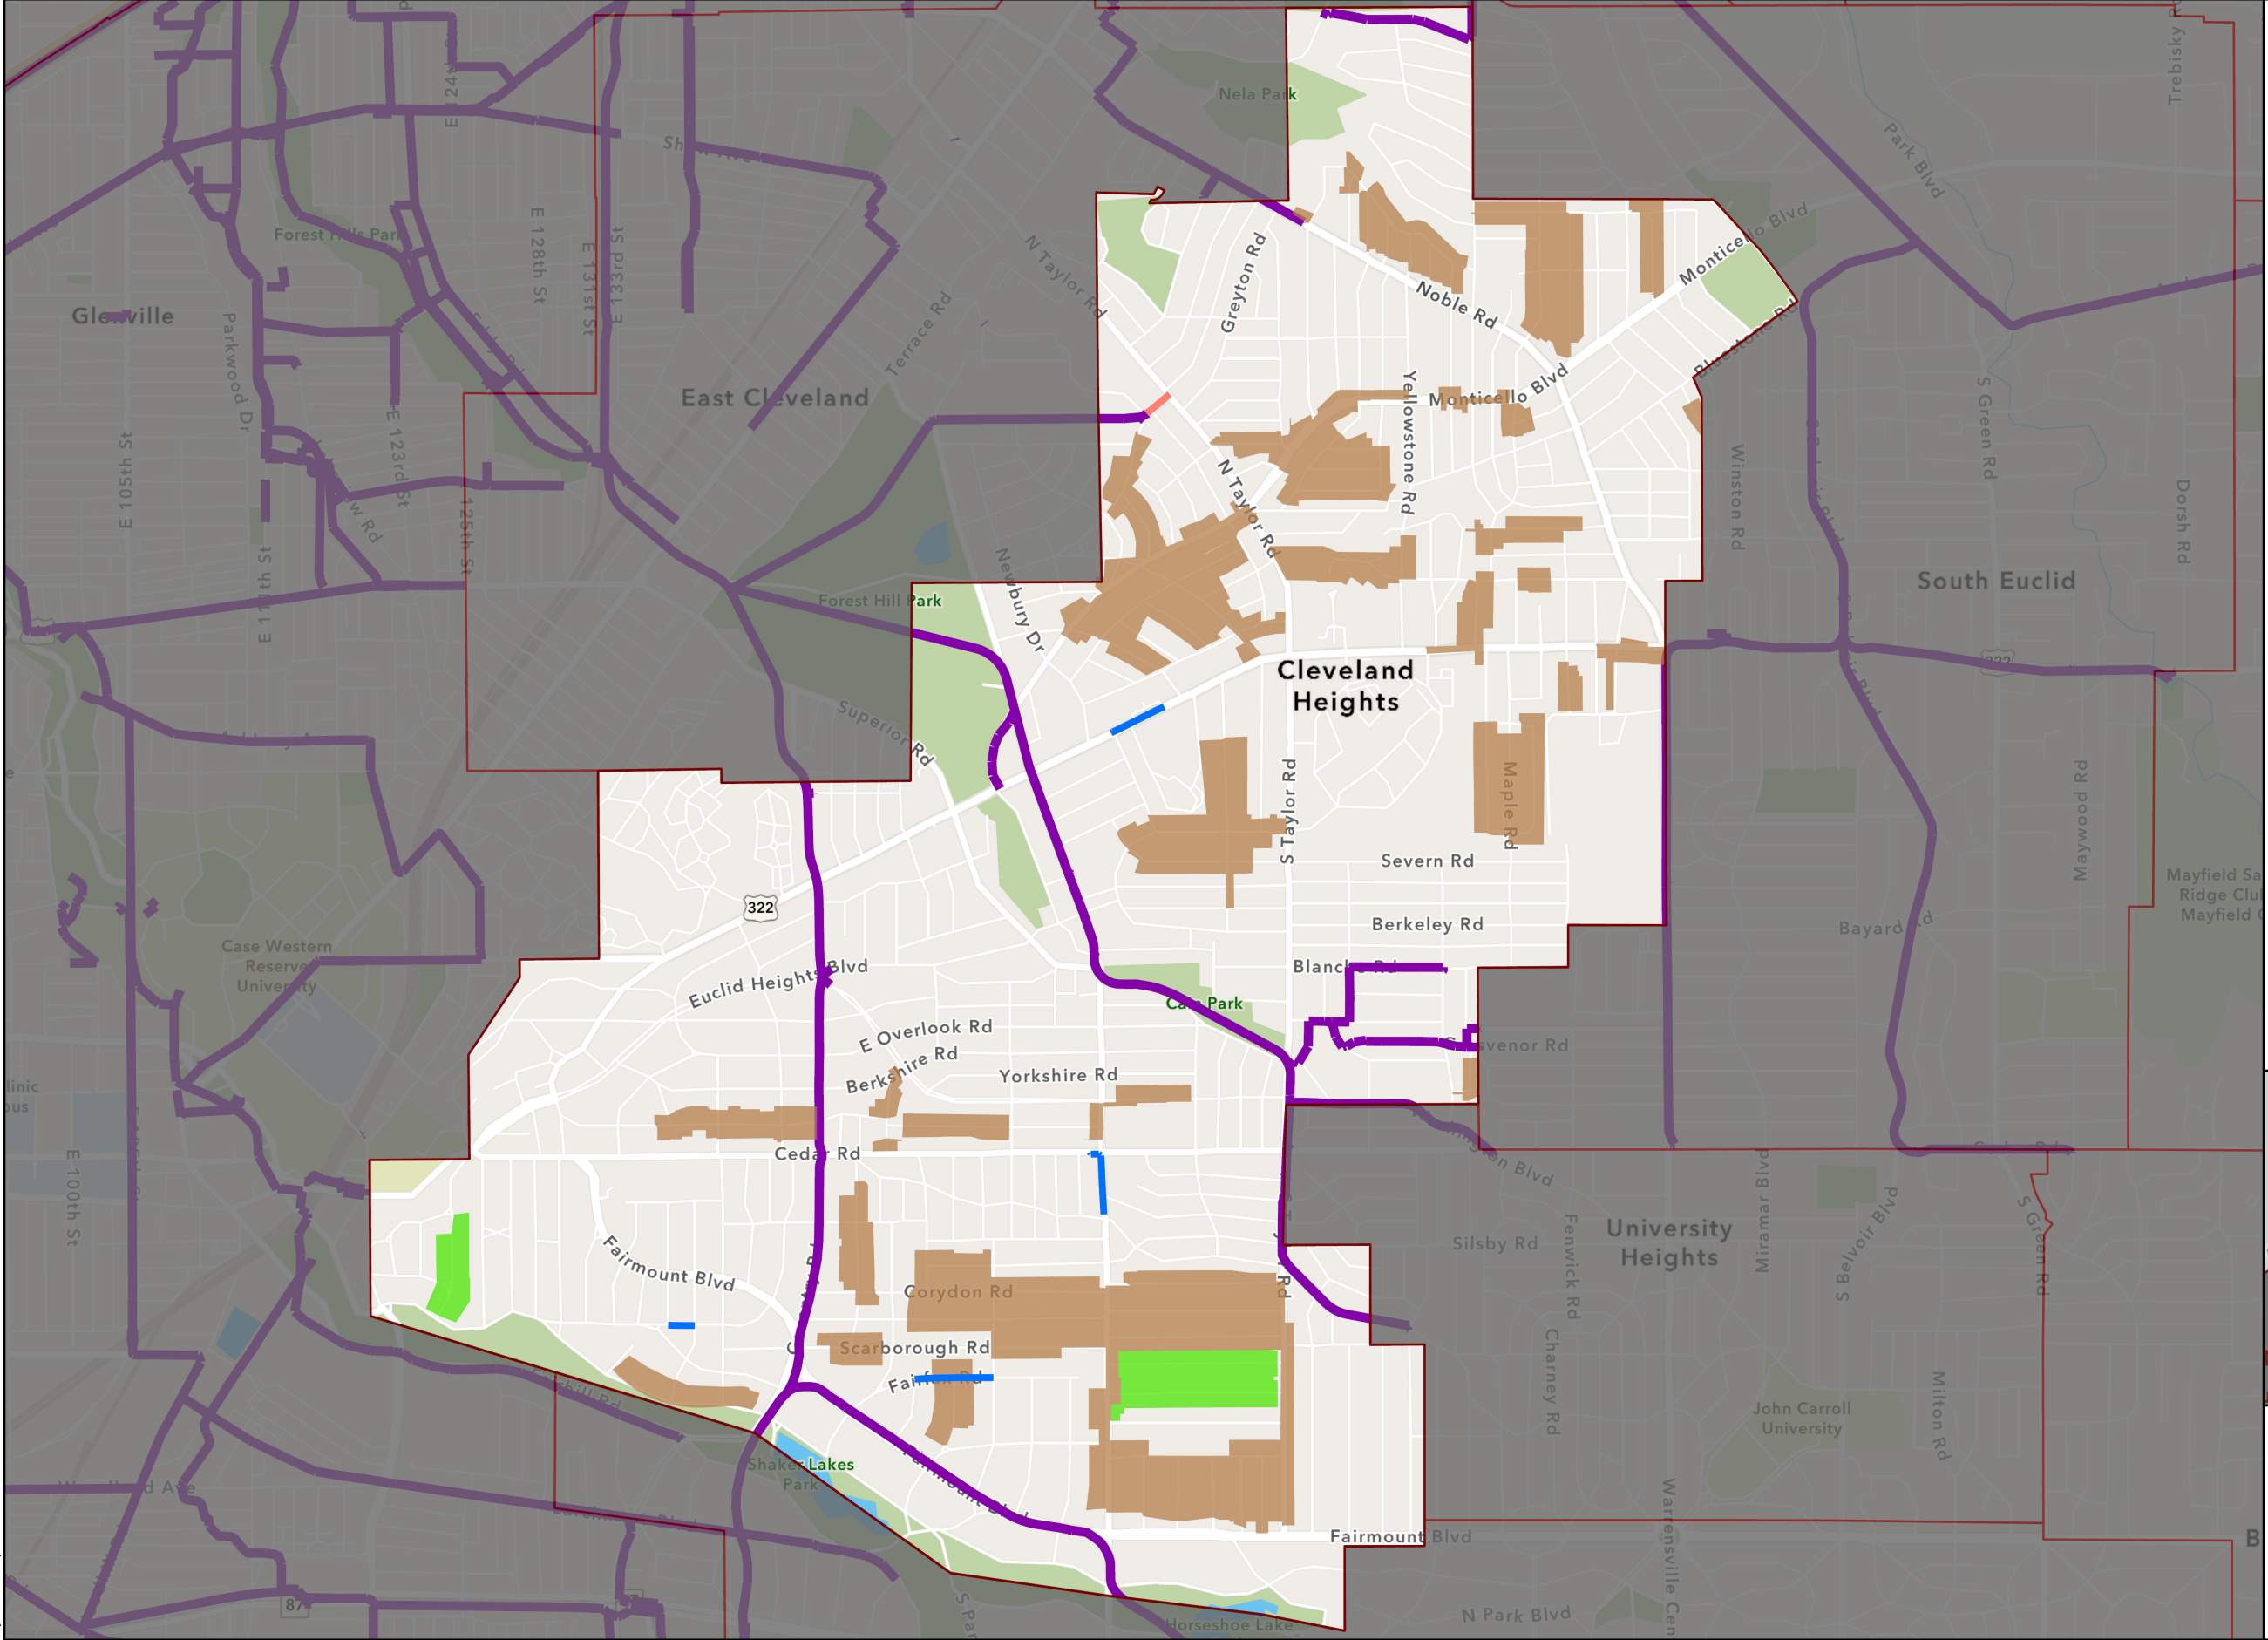

Legend

Existing System

- Community Boundaries
- District Sewer

Tier 3 Improvements

- New flow path
- Capacity Improvement
- Lining, Common Trench Standard Manhole
- Lining, Separate Trench


Cleveland Heights

N

Date Created: 5/12/2021

0 3,000 6,000 Feet

Path: P:\CH508\01\GIS\GIS_Data\Projects\Alternative_Analysis\T1_2020\021_NR.aprx
Layout: Local Pipe Freeboard

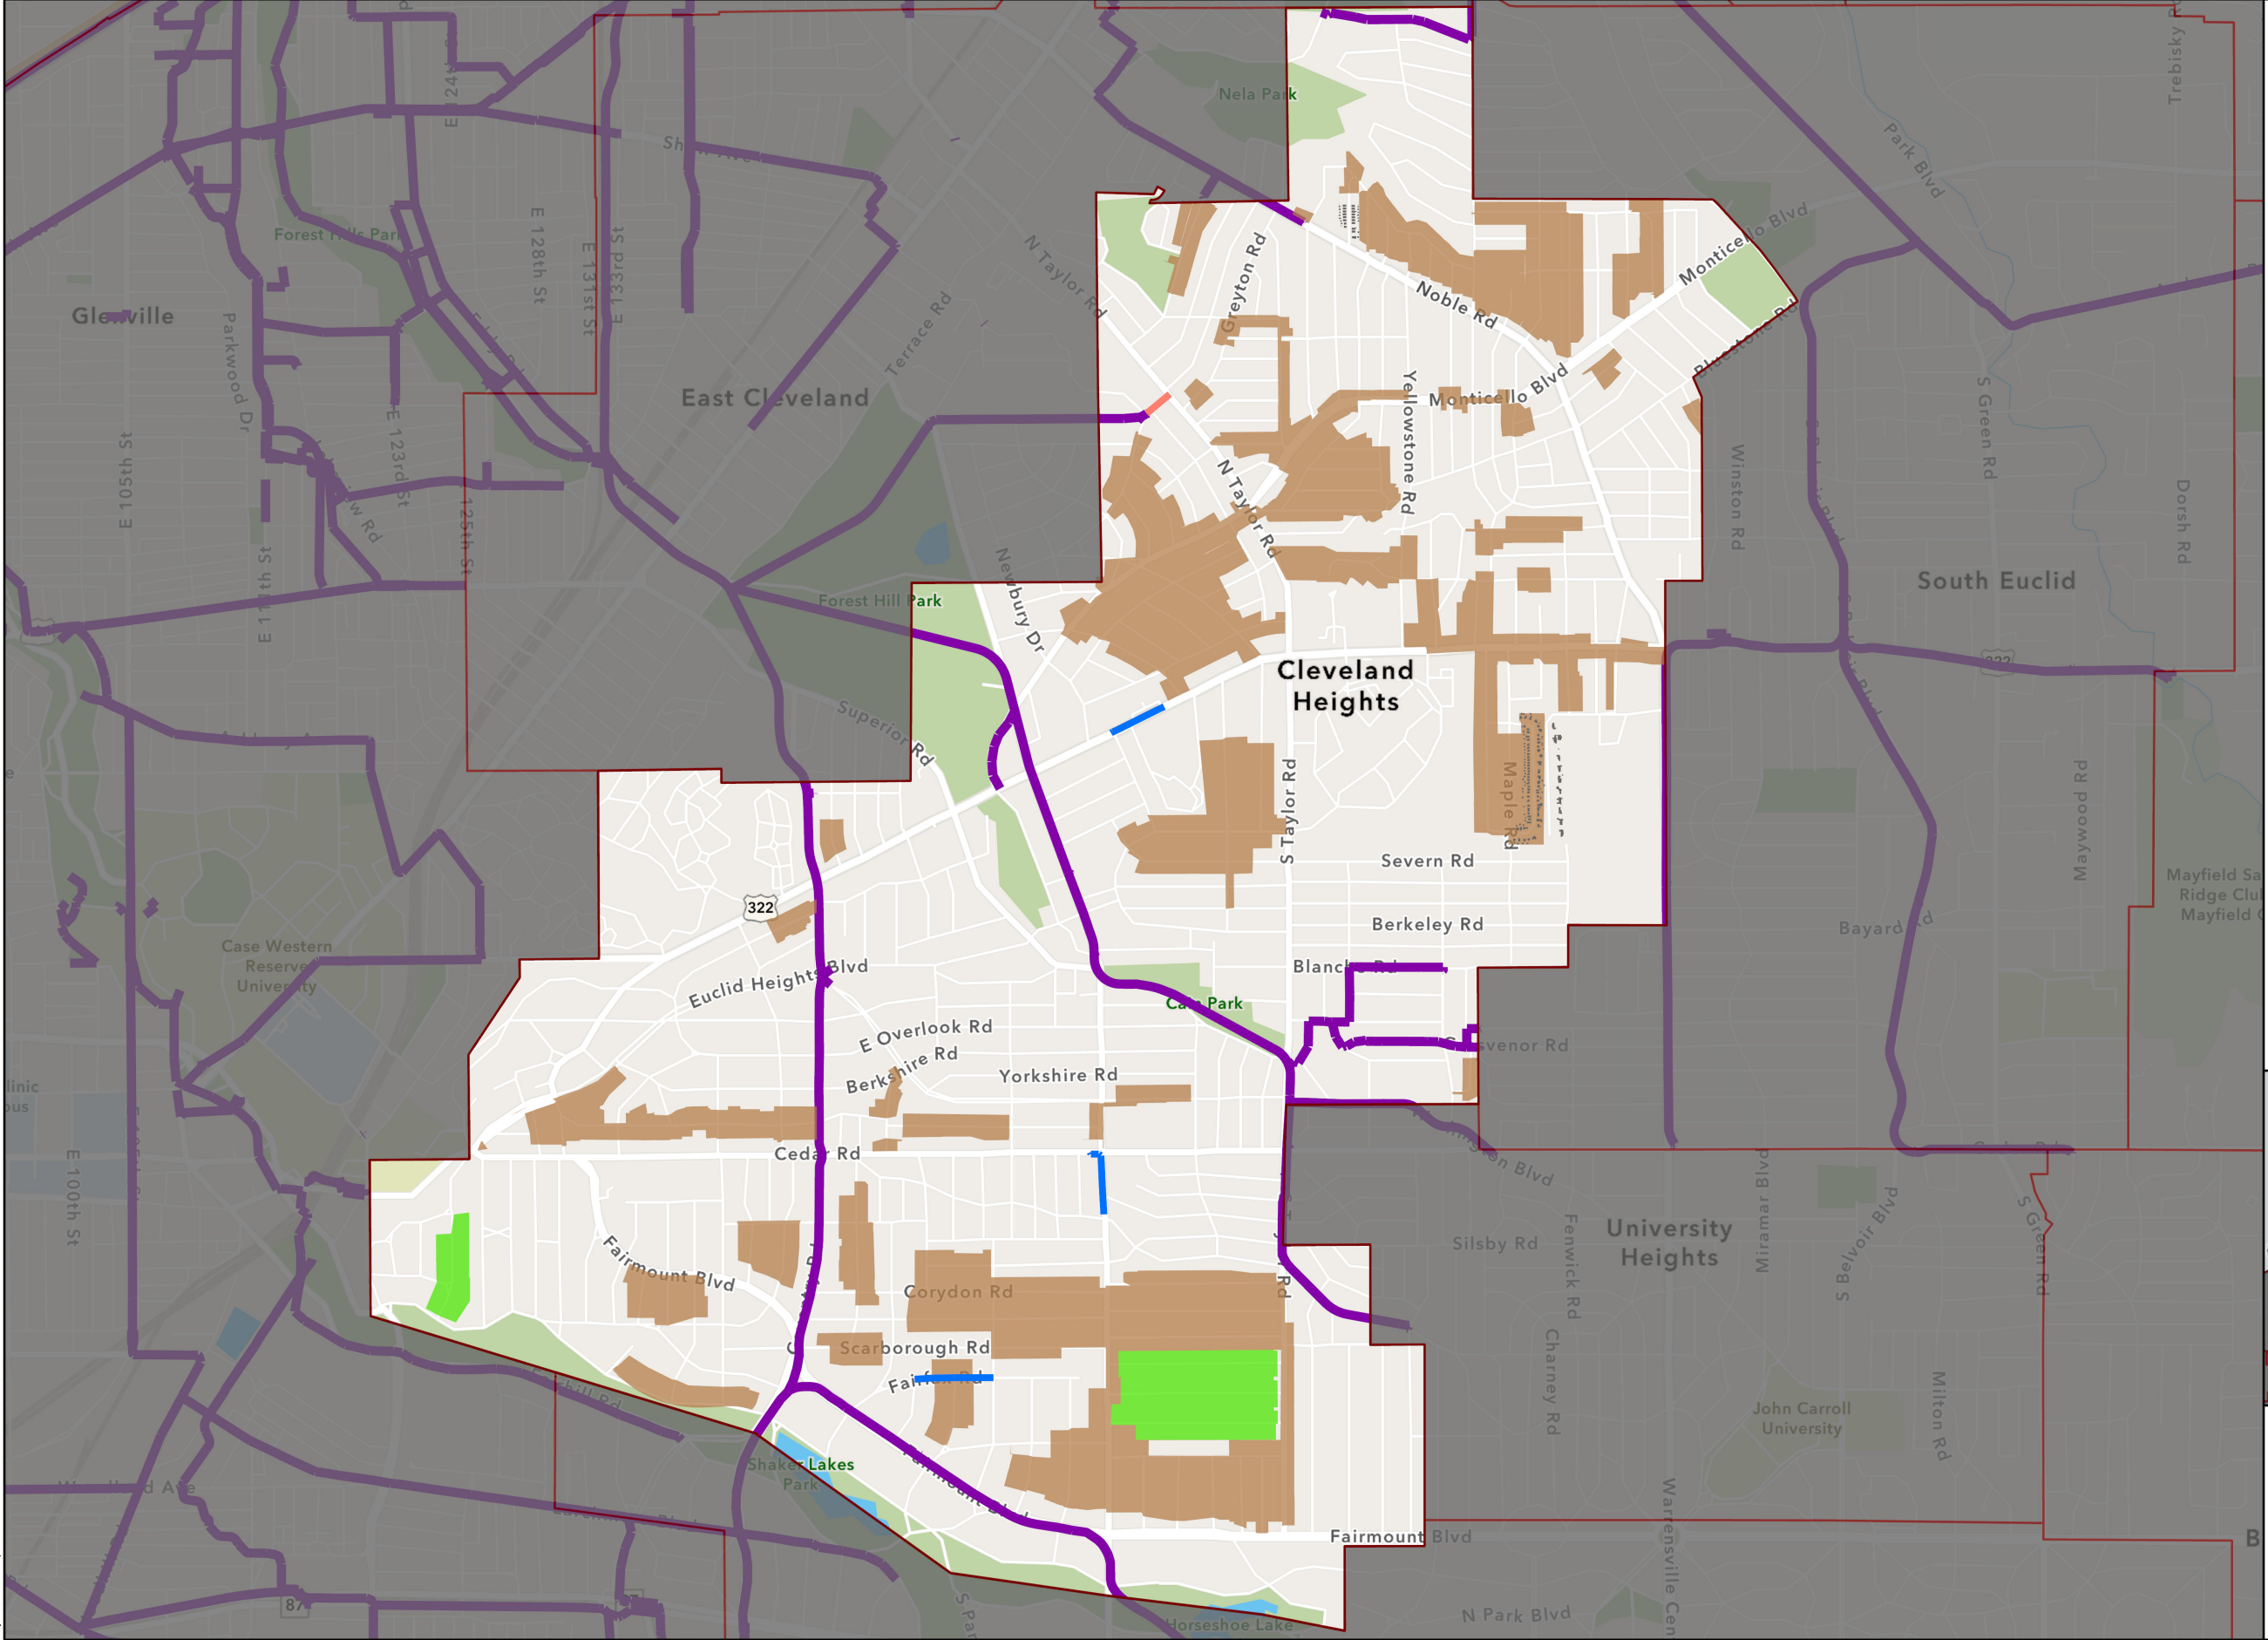

Legend

Existing System

- Community Boundaries
- District Sewer

Tier 3 Improvements

- New flow path
- Capacity Improvement
- Private Property I/I Removal
- Lining, Common Trench Standard Manhole
- Lining, Separate Trench


CUYAHOGA

N

Date Created: 5/12/2021

0 3,000 6,000 Feet

Path: P:\CH508\01\GIS\GIS_Data\Projects\Alternative_Analysis\T1_2020\021_NR.aprx
Layout: Local Pipe Freeboard

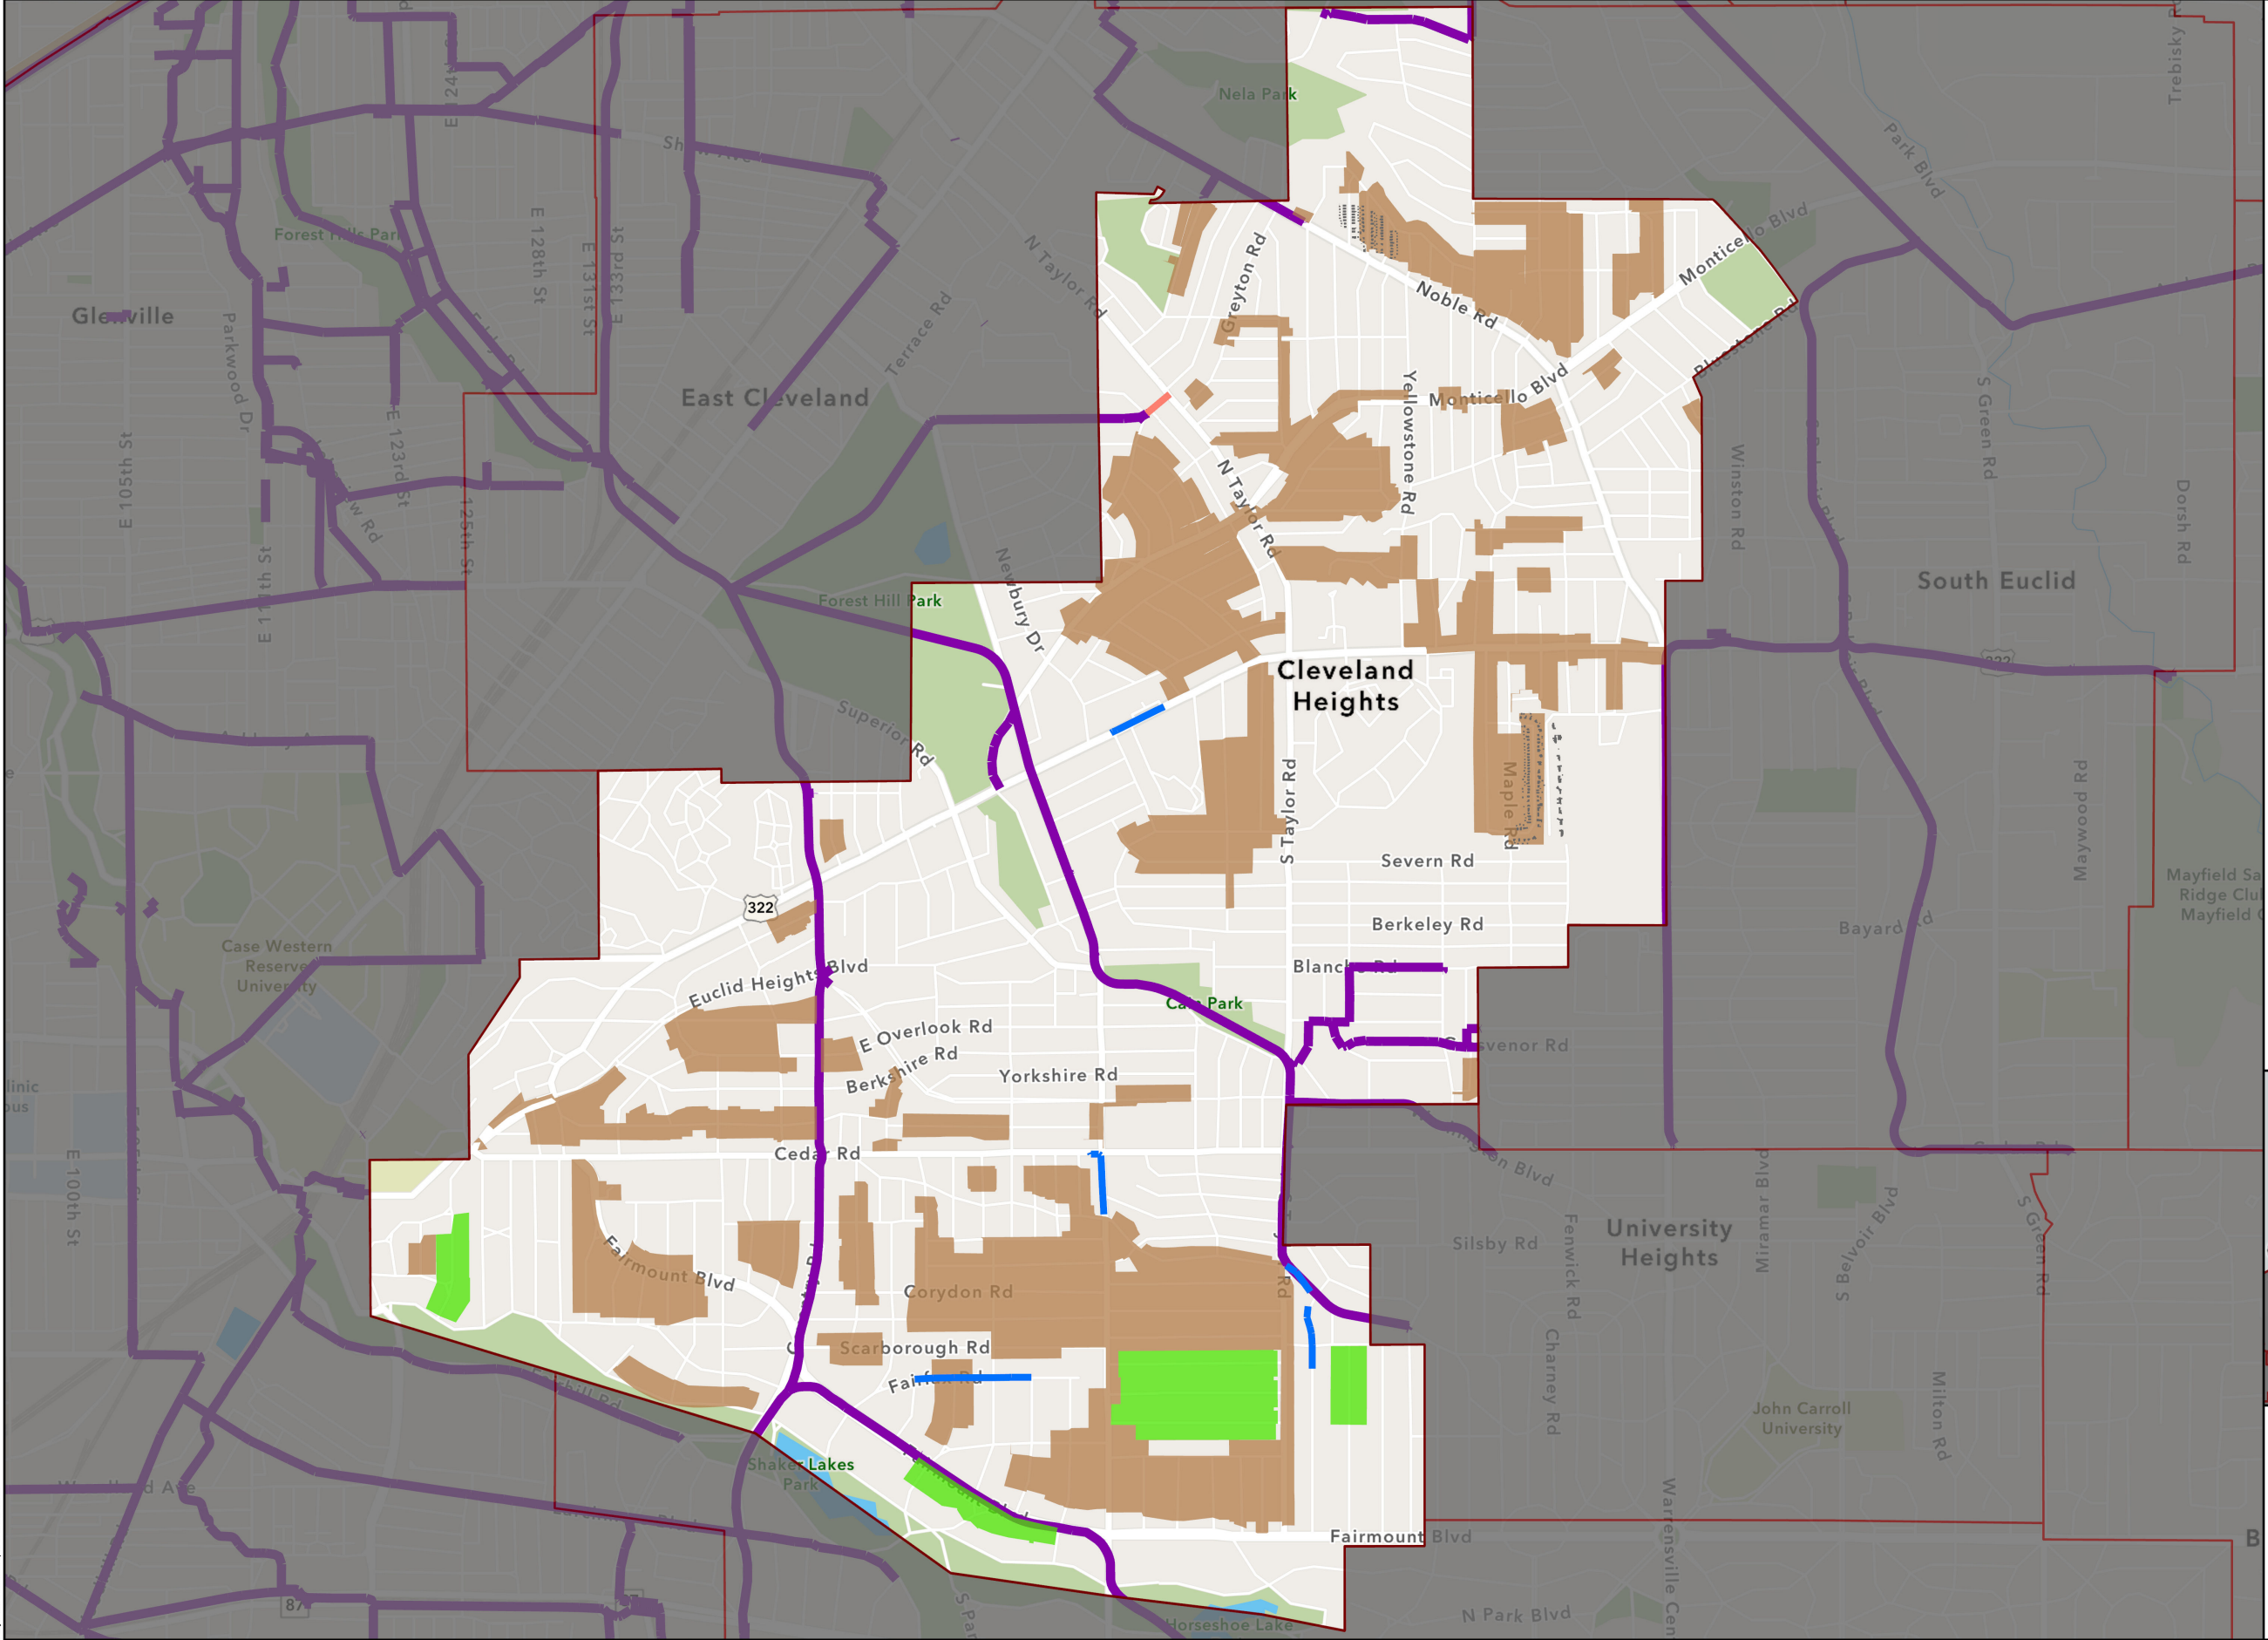

Legend

Existing System

- Community Boundaries
- District Sewer

Tier 3 Improvements

- New flow path
- Capacity Improvement
- Private Property I/I Removal
- Lining, Common Trench Standard Manhole
- Lining, Separate Trench


CUYAHOGA

N

Date Created: 5/12/2021

0 3,000 6,000 Feet

Path: P:\CH508\01\GIS\GIS_Data\Projects\Alternative_Analysis\T1_2020\021_NR.aprx
Layout: Local Pipe Freeboard

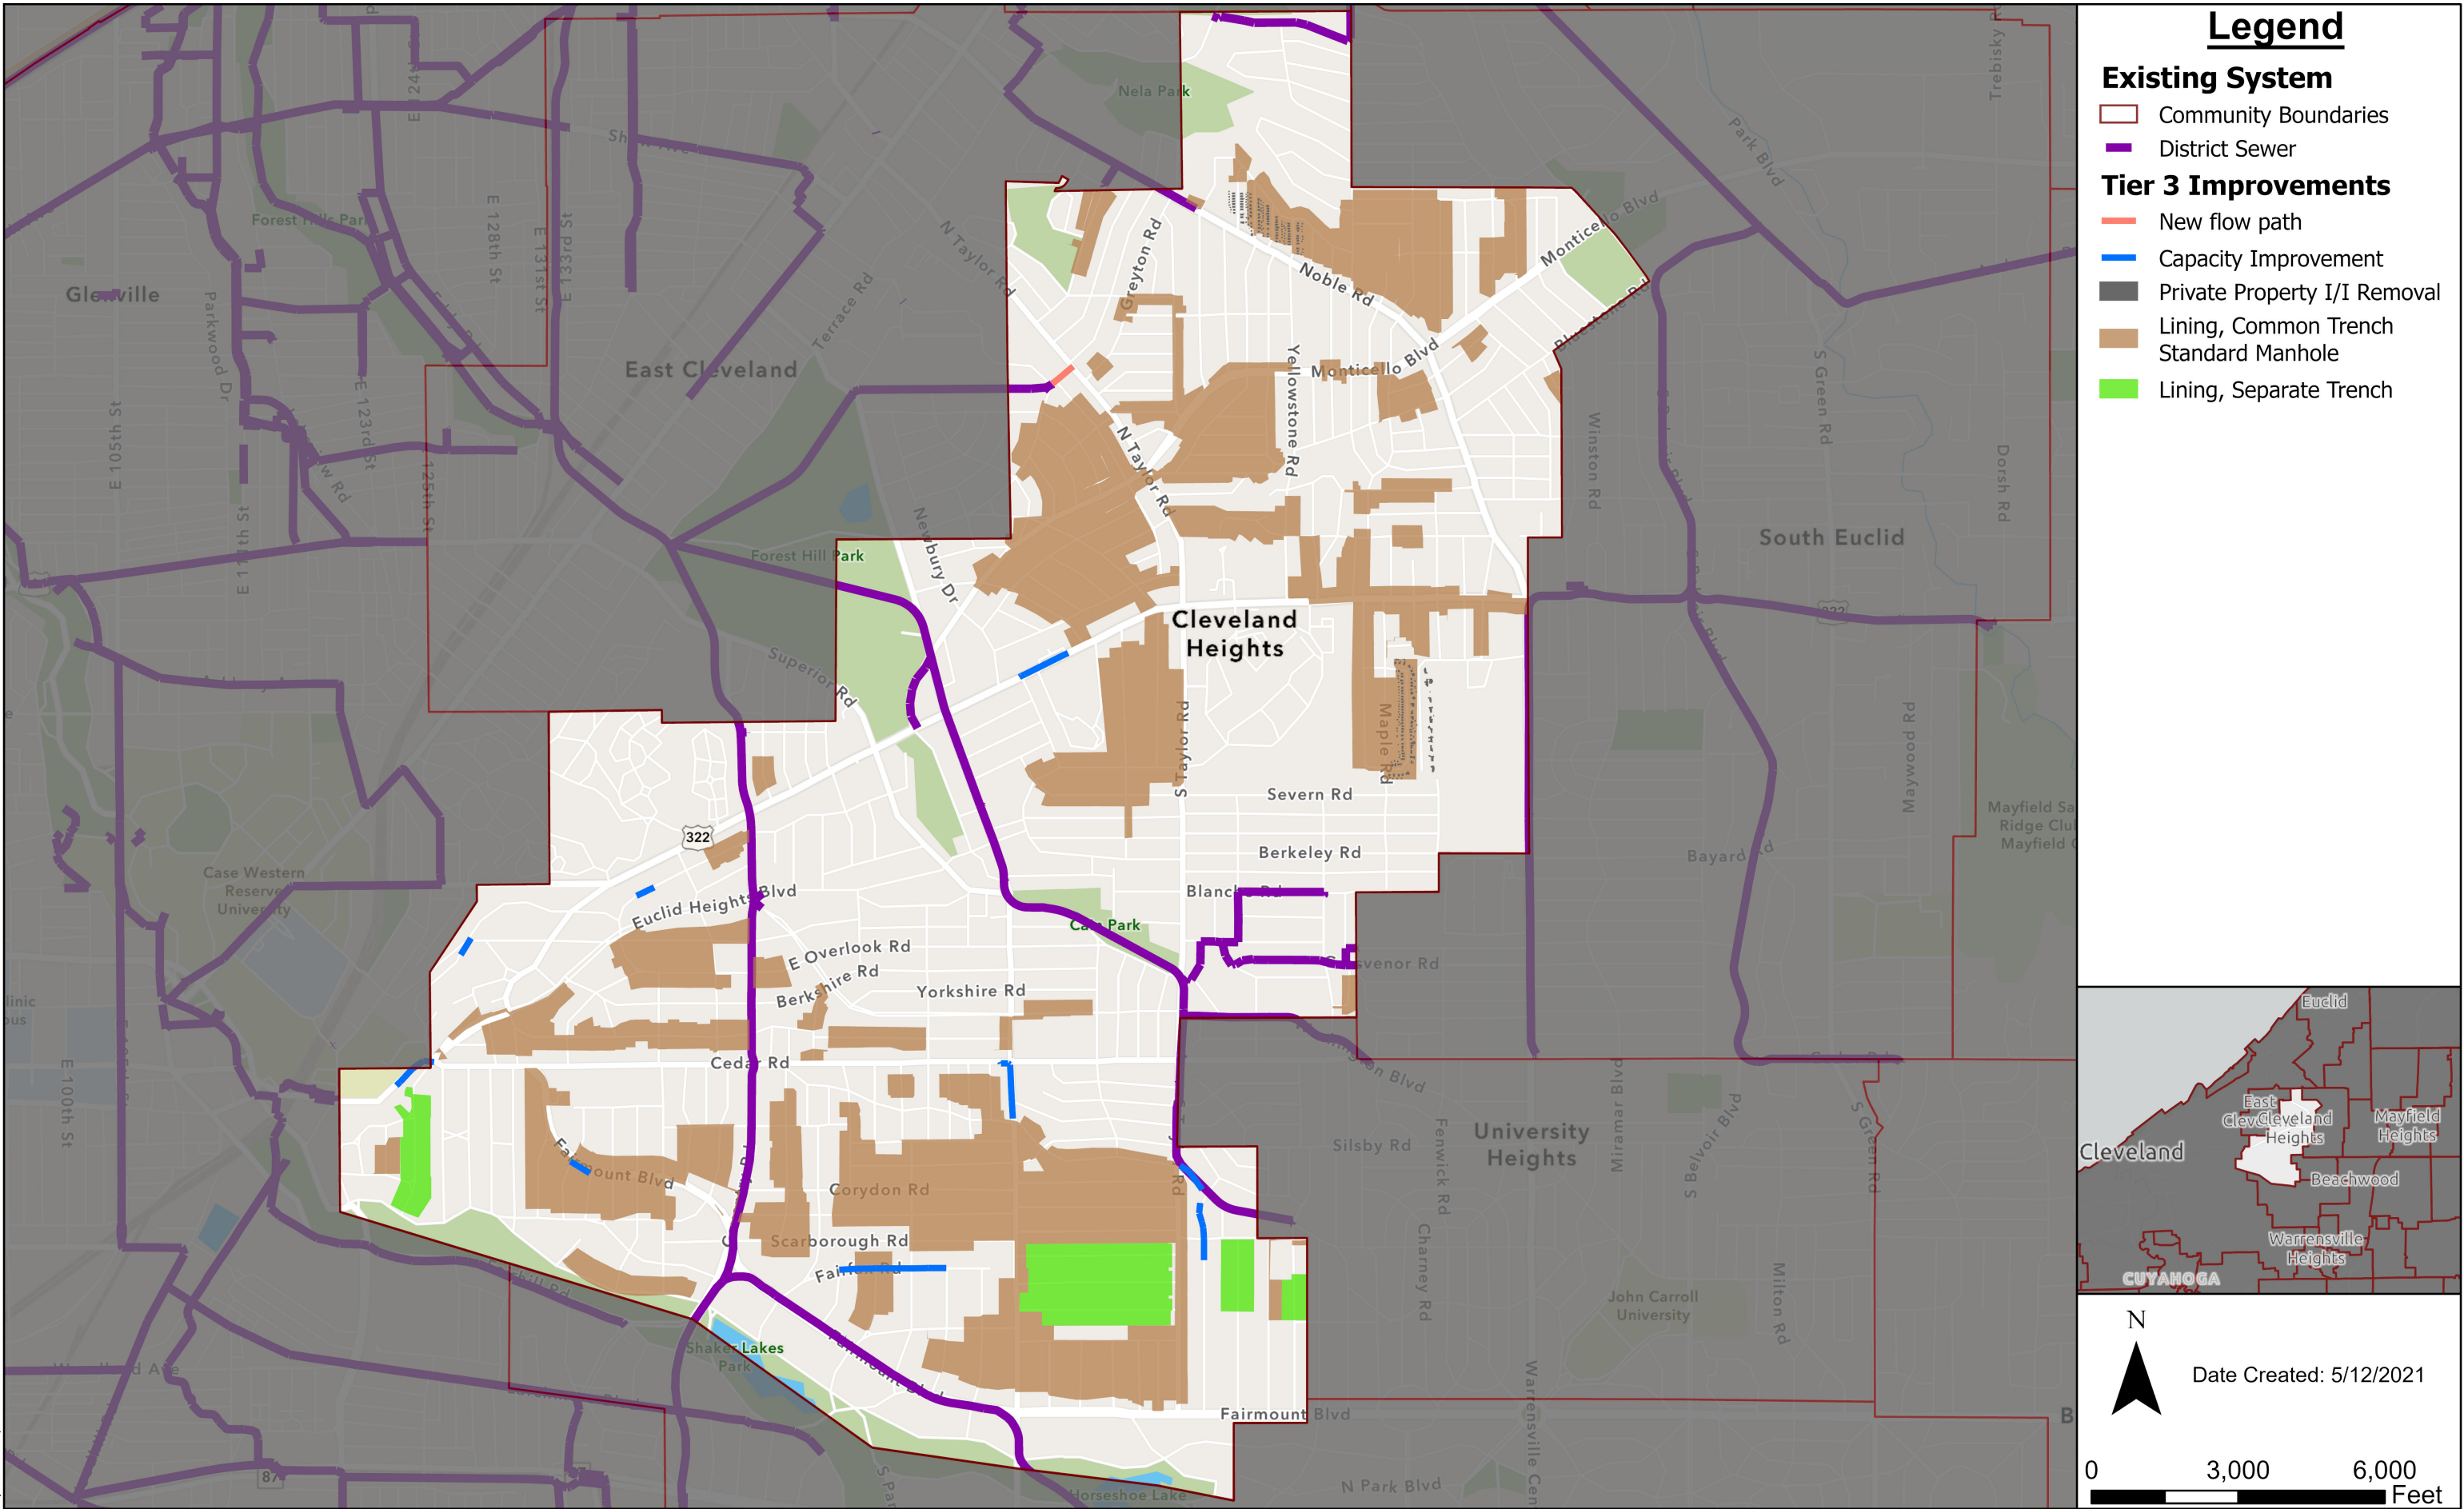

Path: P:\CH508\01\GIS\GIS_Data\Projects\Alternative_Analysis\T1_2020\021_NR.aprx
Layout: Local Pipe Freeboard

