



North-West Elevation



West Elevation


Proposed Elevations

SCALE = 3/16"=1'-0"

The Alcazar Hotel
Cleveland Heights, Ohio



South(partial) Elevation

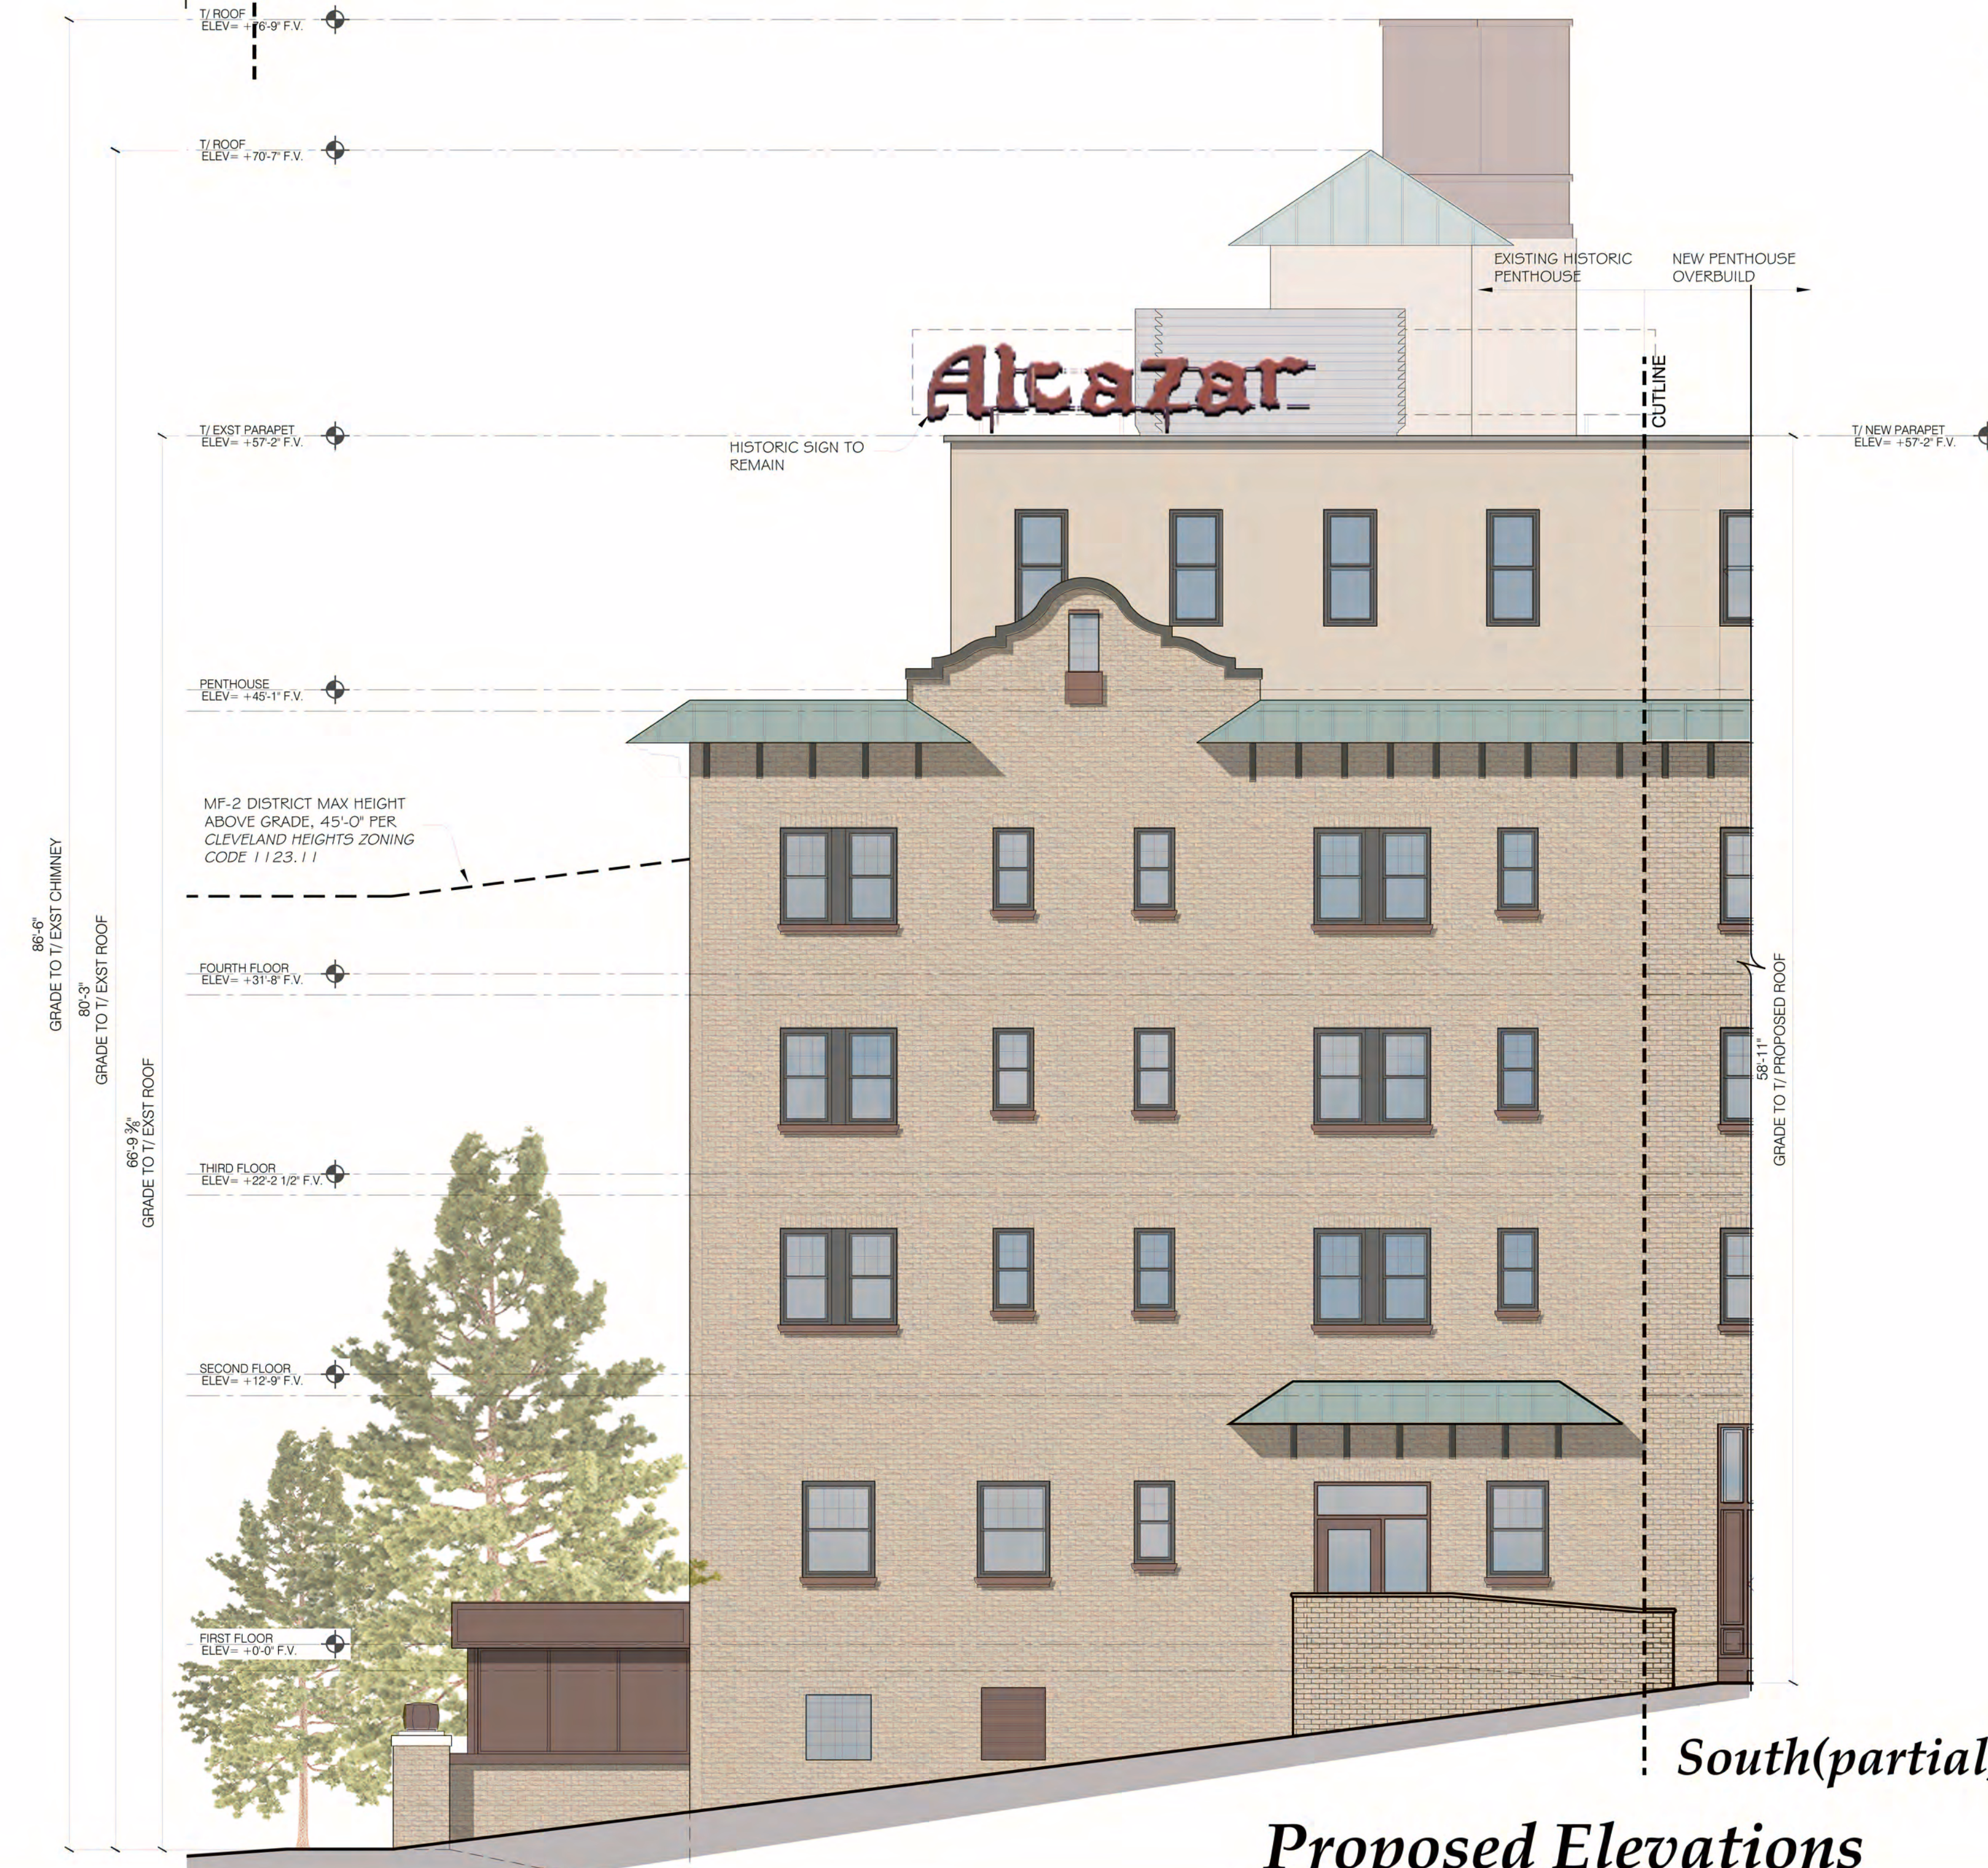

South(partial) Elevation

The Alcazar Hotel
Cleveland Heights, Ohio

Proposed Elevations
SCALE = 3/16"=1'-0"



North Elevation



East Elevation



South Courtyard Elevation



South Courtyard Elevation



West Courtyard Elevation

Proposed Elevations

SCALE = 3/16"=1'-0"



West Courtyard Elevation



North Courtyard Elevation

Proposed Elevations

SCALE = 3/16"=1'-0"